



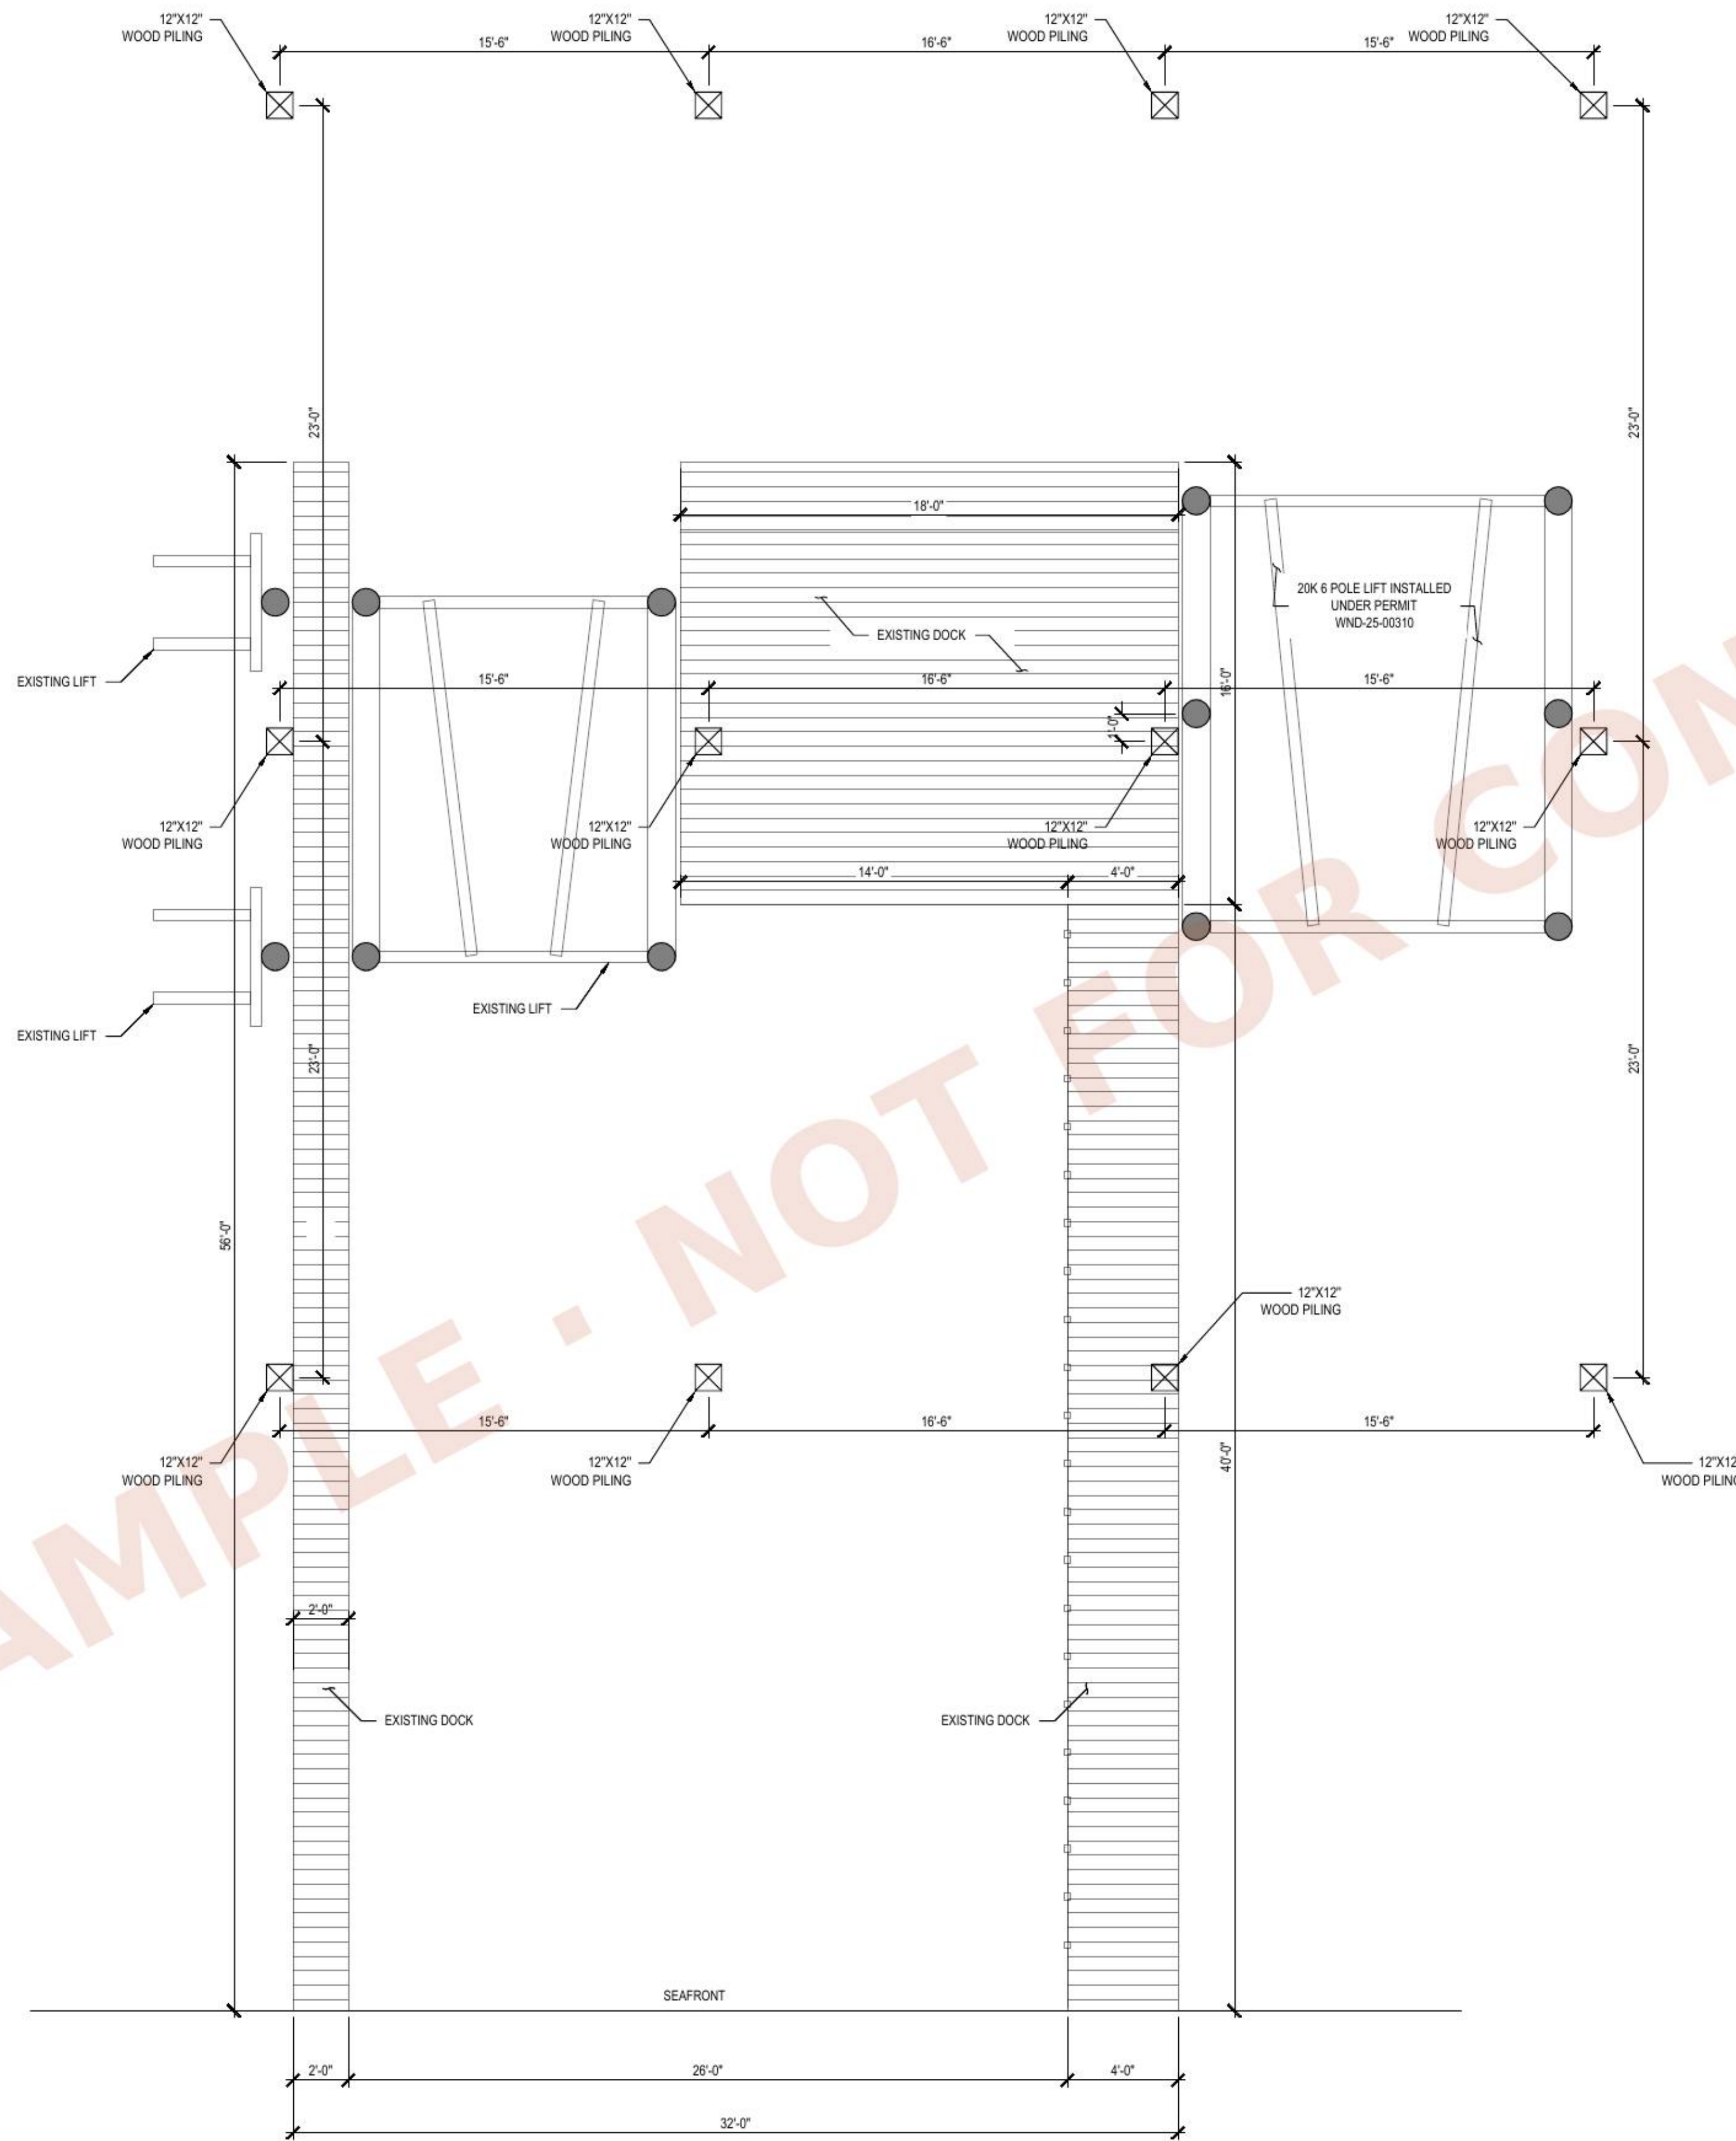

- NOTE:
1. EXPOSED FINISHES SHALL MATCH THE EXISTING DECK IN COLOR, TEXTURE AND
 2. OR PROTECT BOATS, PERSONAL WATERCRAFT, BOAT LIFTS, DOCK EQUIPMENT, FURNISHINGS AND OTHER PROPERTY WITHIN OR ADJACENT TO THE WORK AREA, PROVIDE AND MAINTAIN PROTECTION AGAINST FALLING DEBRIS, DUST, OVERSPRAY AND CONSTRUCTION DAMAGE. DO NOT PERFORM OVERHEAD WORK ABOVE UNPROTECTED VESSELS OR PROPERTY.
 3. CONTROLS, ELECTRICAL WIRING, LIFT CABLES AND CONNECTIONS, FROM CONSTRUCTION DAMAGE. BEFORE RETURNING THE LIFT TO SERVICE, HAVE A QUALIFIED BOAT LIFT TECHNICIAN INSPECT AND FUNCTIONALLY TEST THE SYSTEM, WITH ELECTRICAL COMPONENTS CHECKED BY A LICENSED ELECTRICIAN. CORRECT ANY DAMAGE OR UNSAFE CONDITIONS BEFORE USE.
 4. ROOF COVERAGE IS BASED ON AN ASSUMED BOAT LENGTH OF 40 FEET. BEFORE FABRICATION
- COVERAGE. REFER ANY REQUIRED CHANGES TO ROOF DIMENSIONS OR SUPPORT LOCATIONS TO THE ENGINEER FOR REVIEW BEFORE PROCEEDING


1 PROPOSED BOAT DOCKS PLAN

SCALE: 1/4"=1'-0"

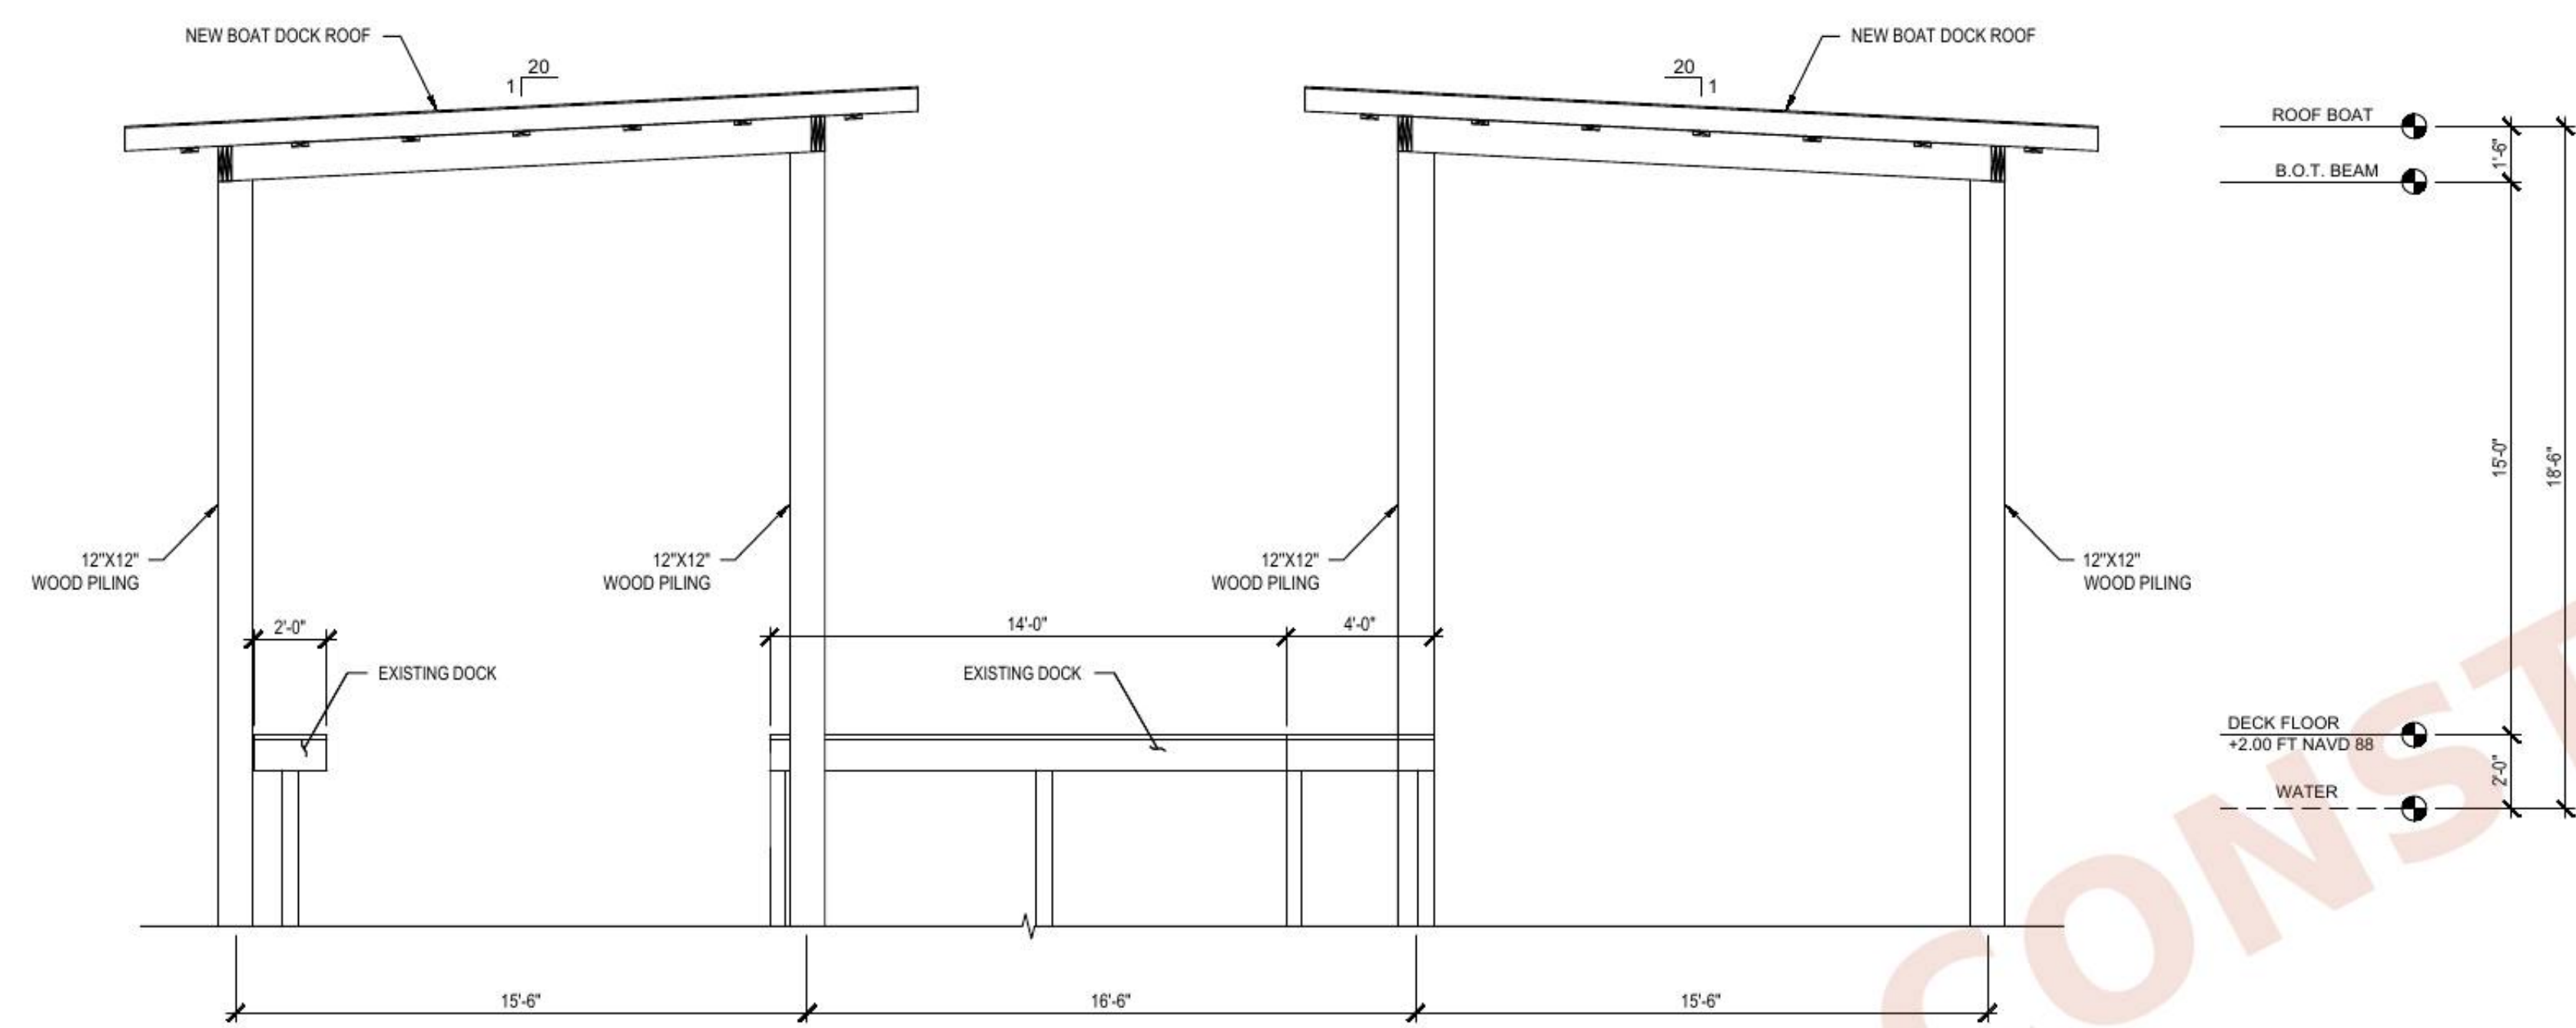

1 FRONT ELEVATION



SCALE: 1/4"=1'-0"

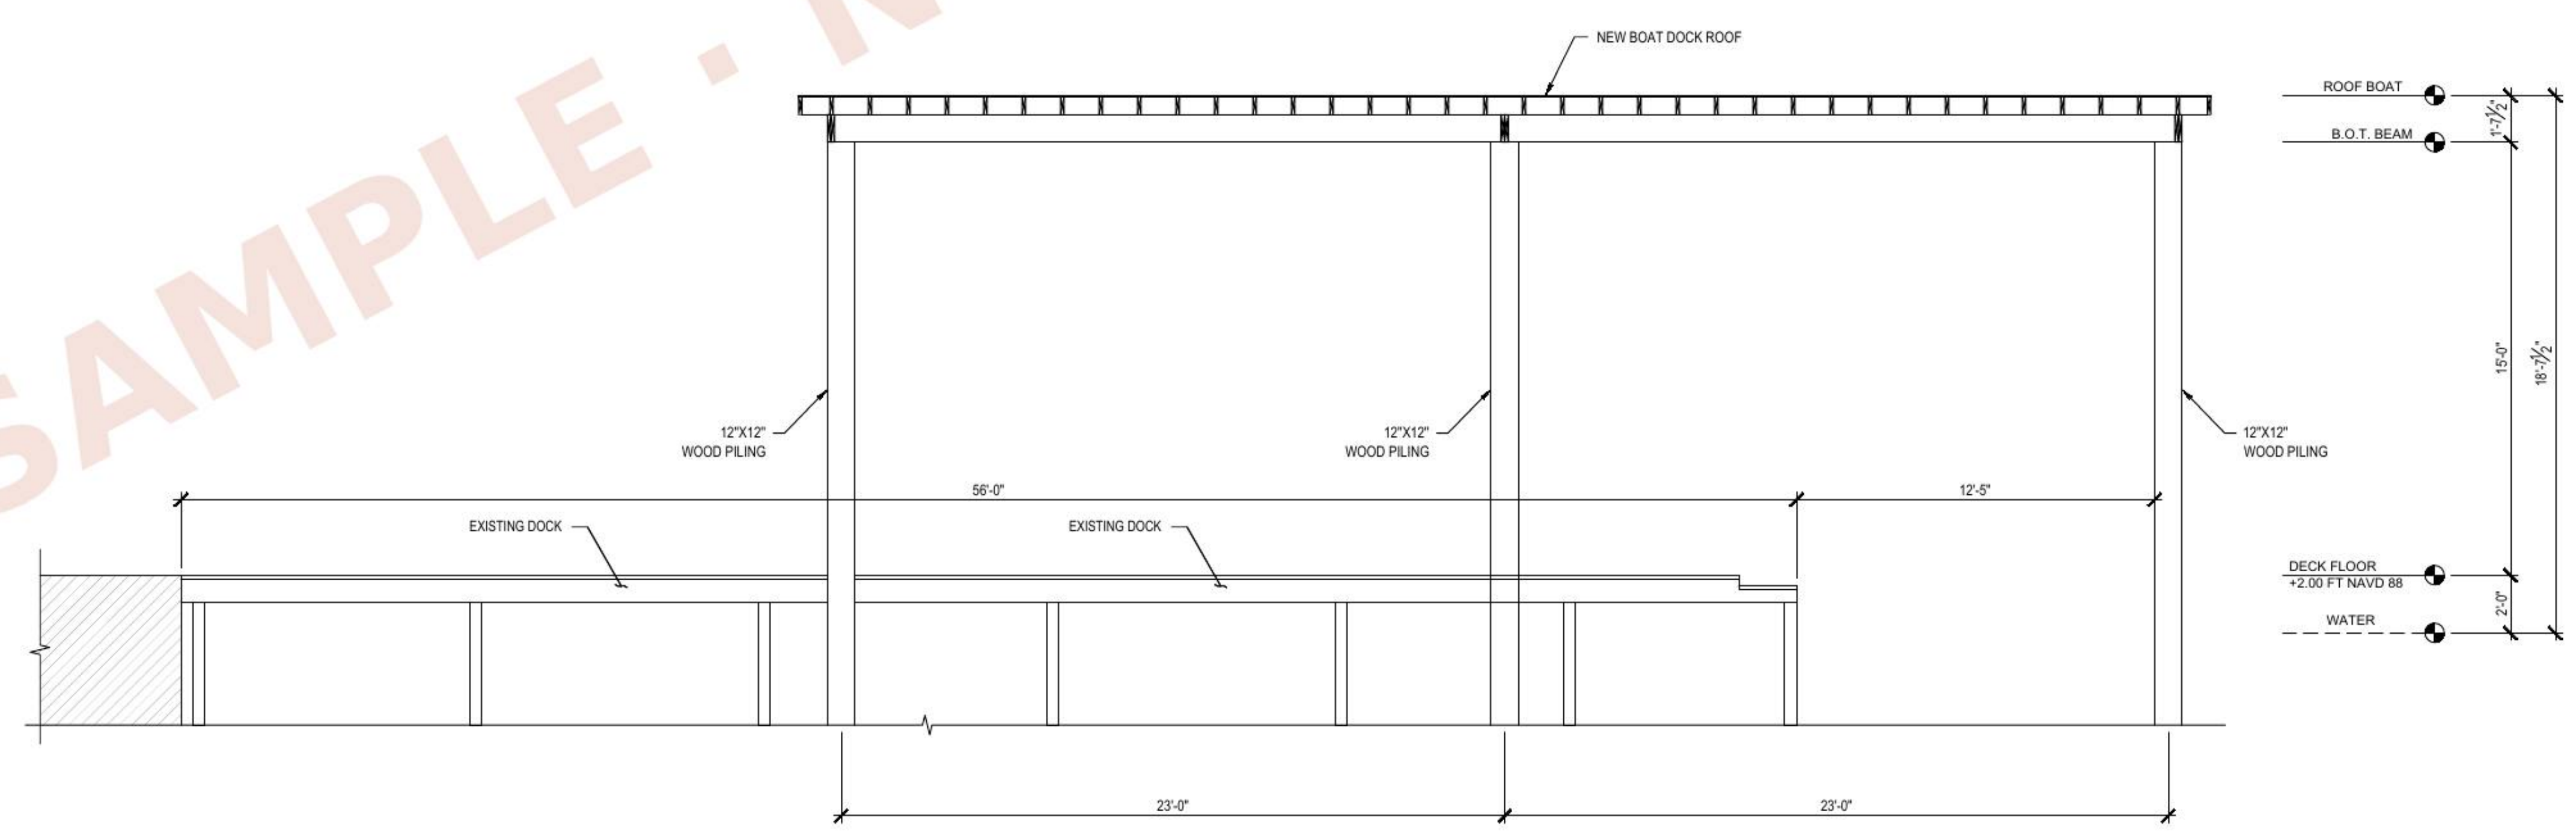


2 RIGHT ELEVATION

SCALE: 1/4"=1'-0"

Revision Schedule		
Number	Description	Date

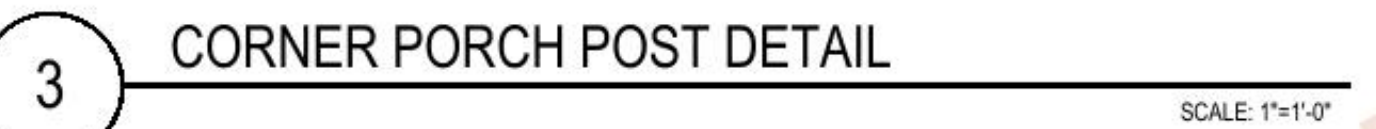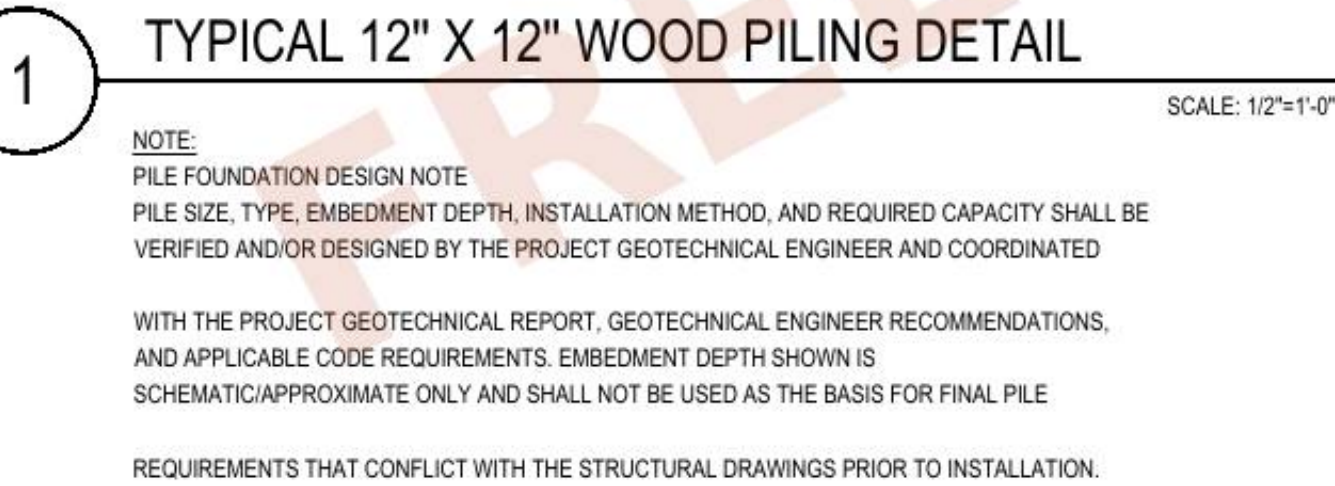

ROOFING						
#	COMPONENT	MANUFACTURER/MODEL	FL PA/NOA#	Exp. Date	Design Pressure	
1	Metal Roof	TCM-LOK, SL-LOK, SS-LOK, MS-LOK, 5V, PBR and Ultra Rib	FL#36904.2	31/12/2027	N/A	N/A
2	Underlayment	Polystick MTS Plus, Self-adhered modified bitumen underlayme	FL # 5259.1	30/04/2028	N/A	-662.5
CONNECTORS						
#	COMPONENT	MANUFACTURER/MODEL	FL PA/NOA#	Exp. Date	Design Pressure	
1	Hurricane Ties	Simpson Strong-Tie Company / H2.5A	FL#10456.7	31/12/2026	N/A	N/A
2	Angle	Simpson Strong-Tie Company / A35	FL# 10446.1	31/12/2026	N/A	N/A
3	Face-mount hangers	Simpson Strong-Tie Company / HUS210	FL# 10531.12	31/12/2026	N/A	N/A
4	Hurricane Ties	Simpson Strong-Tie Company / H1A	FL # 10456.7	31/12/2026	N/A	N/A
5	Adjustable Post Base	Simpson Strong-Tie Company / ABU66Z	FL # 10860.2	31/12/2026	N/A	N/A

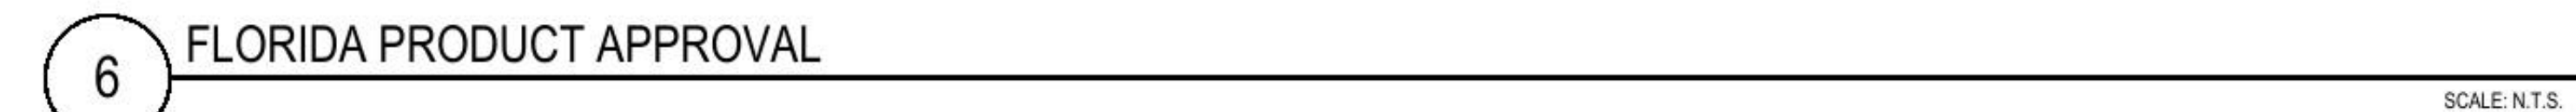

Need a set like this for your project?

This free sample shows a few sheets from a real Boat Dock Cover permit set.

Client names, addresses and the full structural set have been removed.

A complete custom set from House Architecture USA includes:

- Every sheet your building department asks for, drawn to your site
- Structural design, framing/footing sizes and load calculations
- Engineer stamp available in all 50 states
- Revisions until the plans are approved

Get a free quote →