



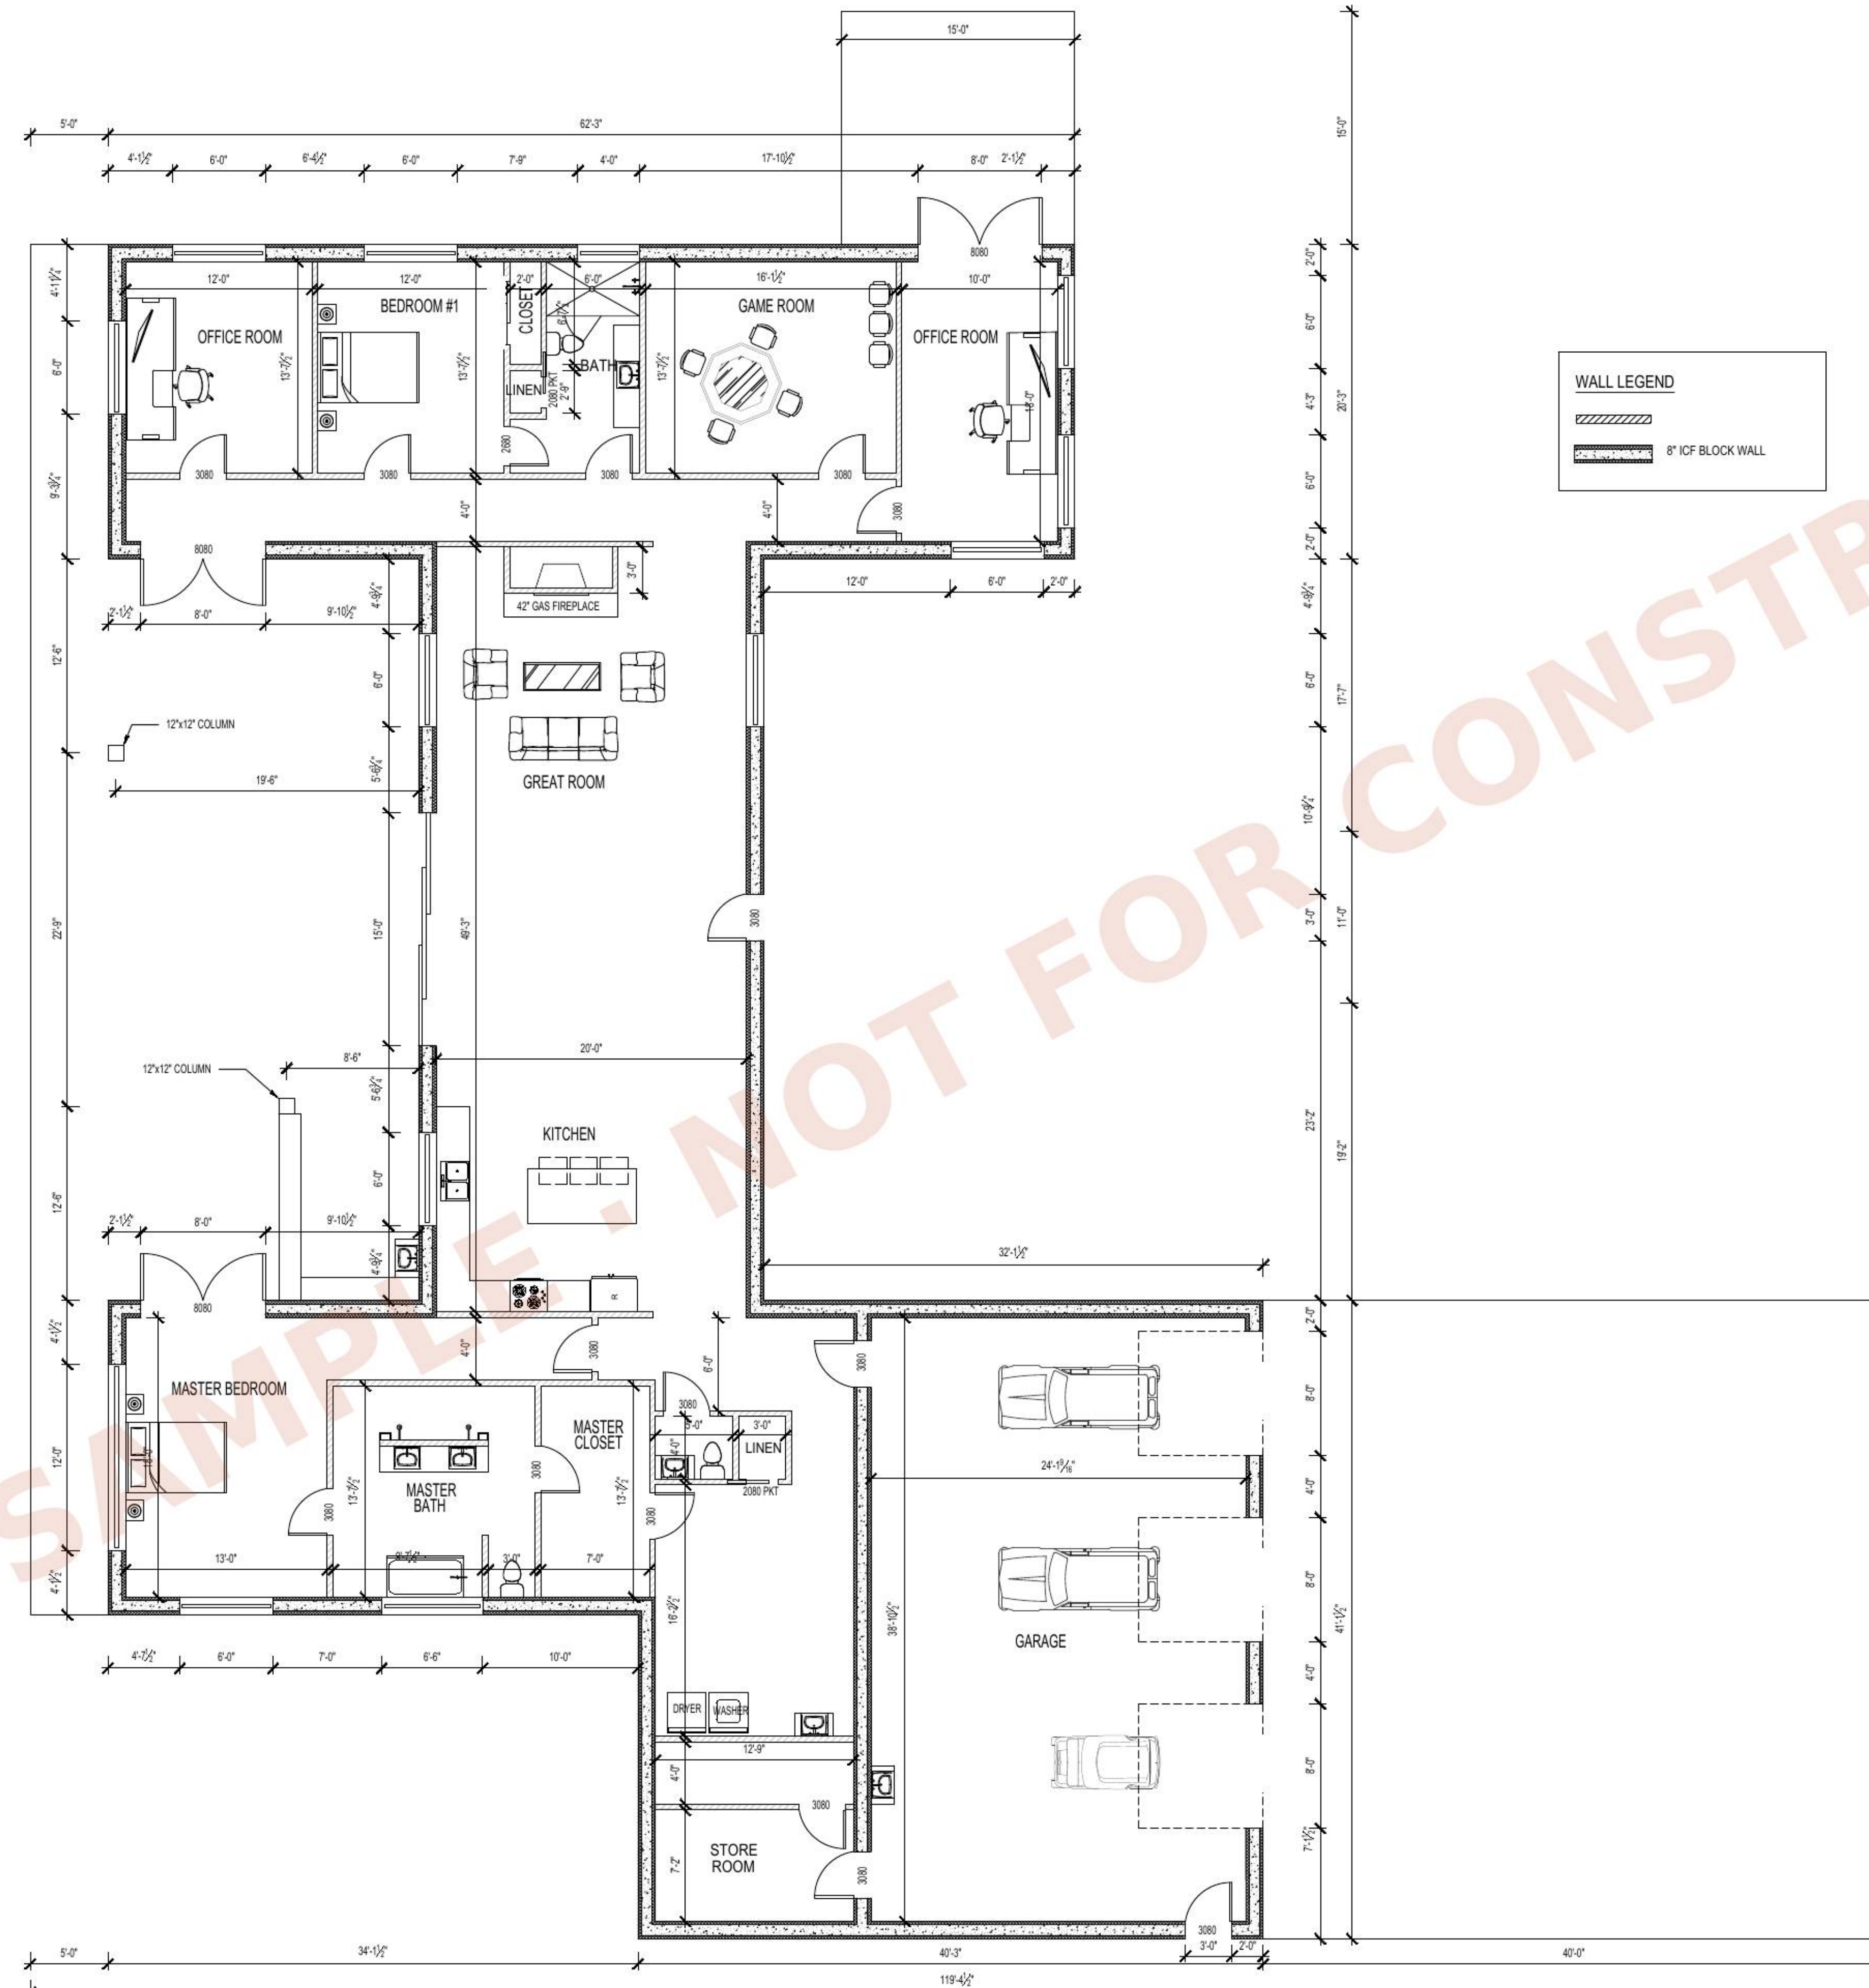

1 FLOOR PLAN


SCALE: 1/8"=1'-0"

Revision Schedule		
Number	Description	Date

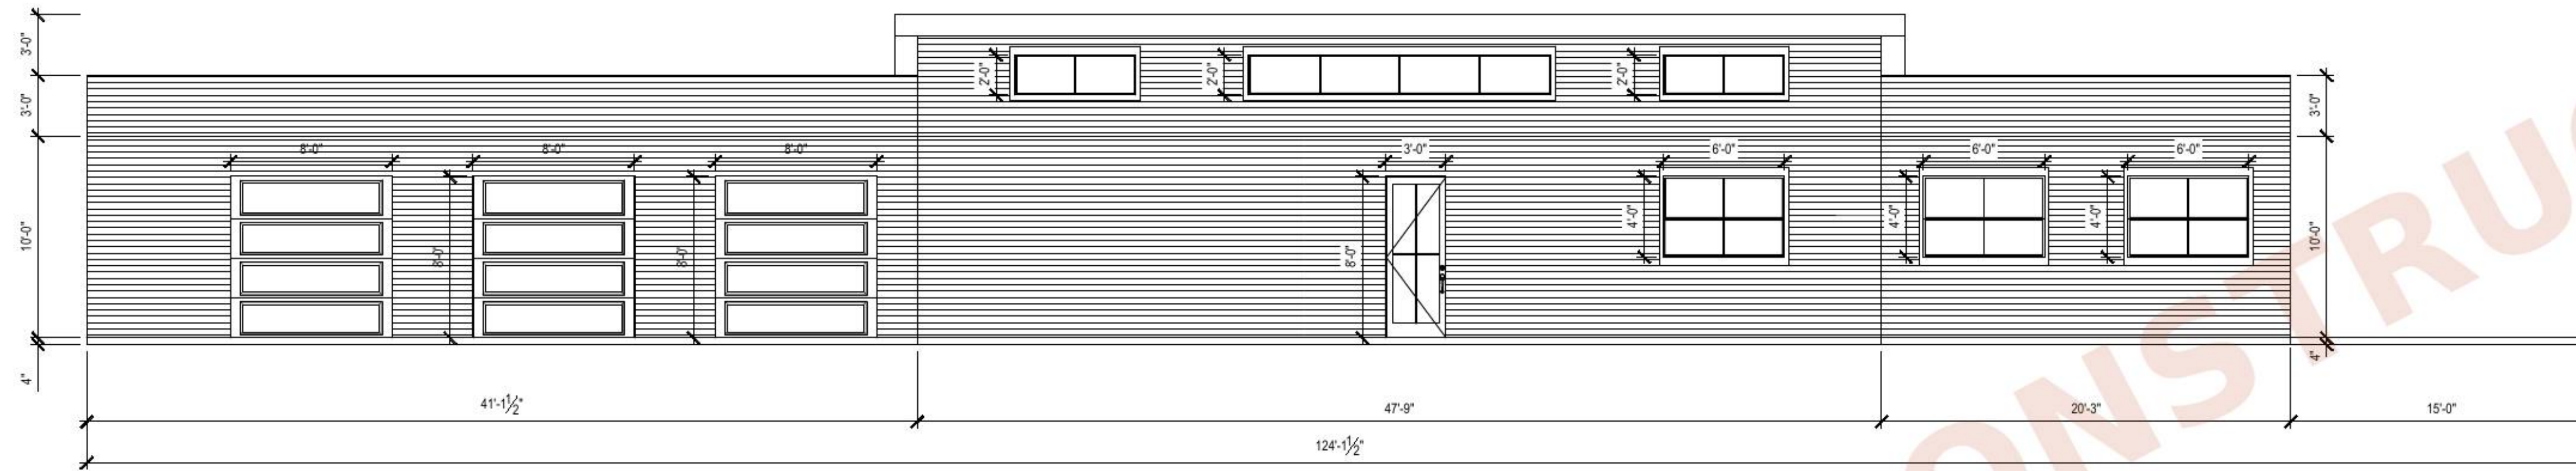

1 FRONT ELEVATION

SCALE: 3/16"=1'-0"

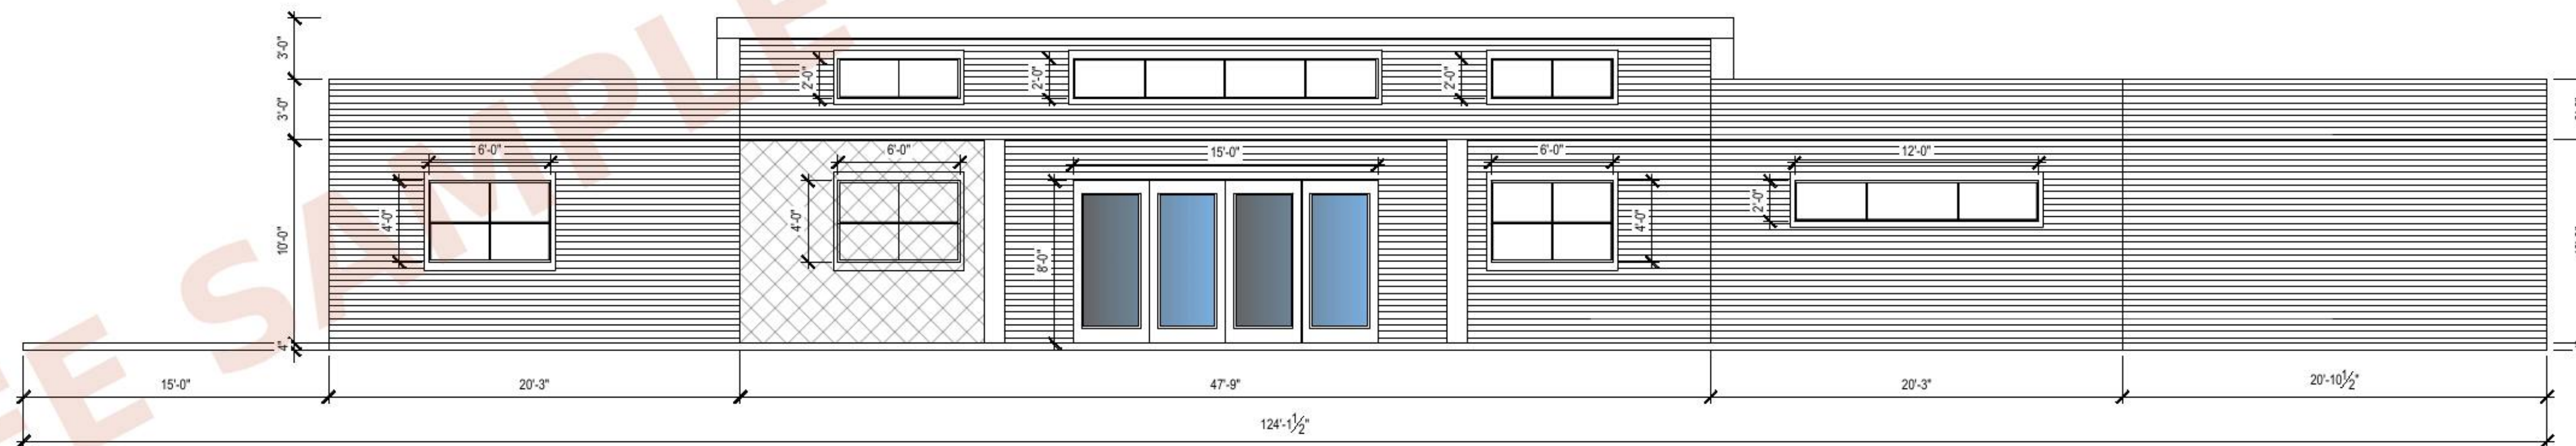

2 REAR ELEVATION

SCALE: 3/16"=1'-0"

HOUSE ARCHITECTURE USA

FREE SAMPLE - ICF HOUSE
housearchitectureusa.com

PROJECT #: 2024-093

DRAWN BY: HL

CHECKED BY: EL


Revision Schedule		
Number	Description	Date

SHEET NAME

FRONT & REAR
ELEVATION


SHEET NUMBER

A2.0

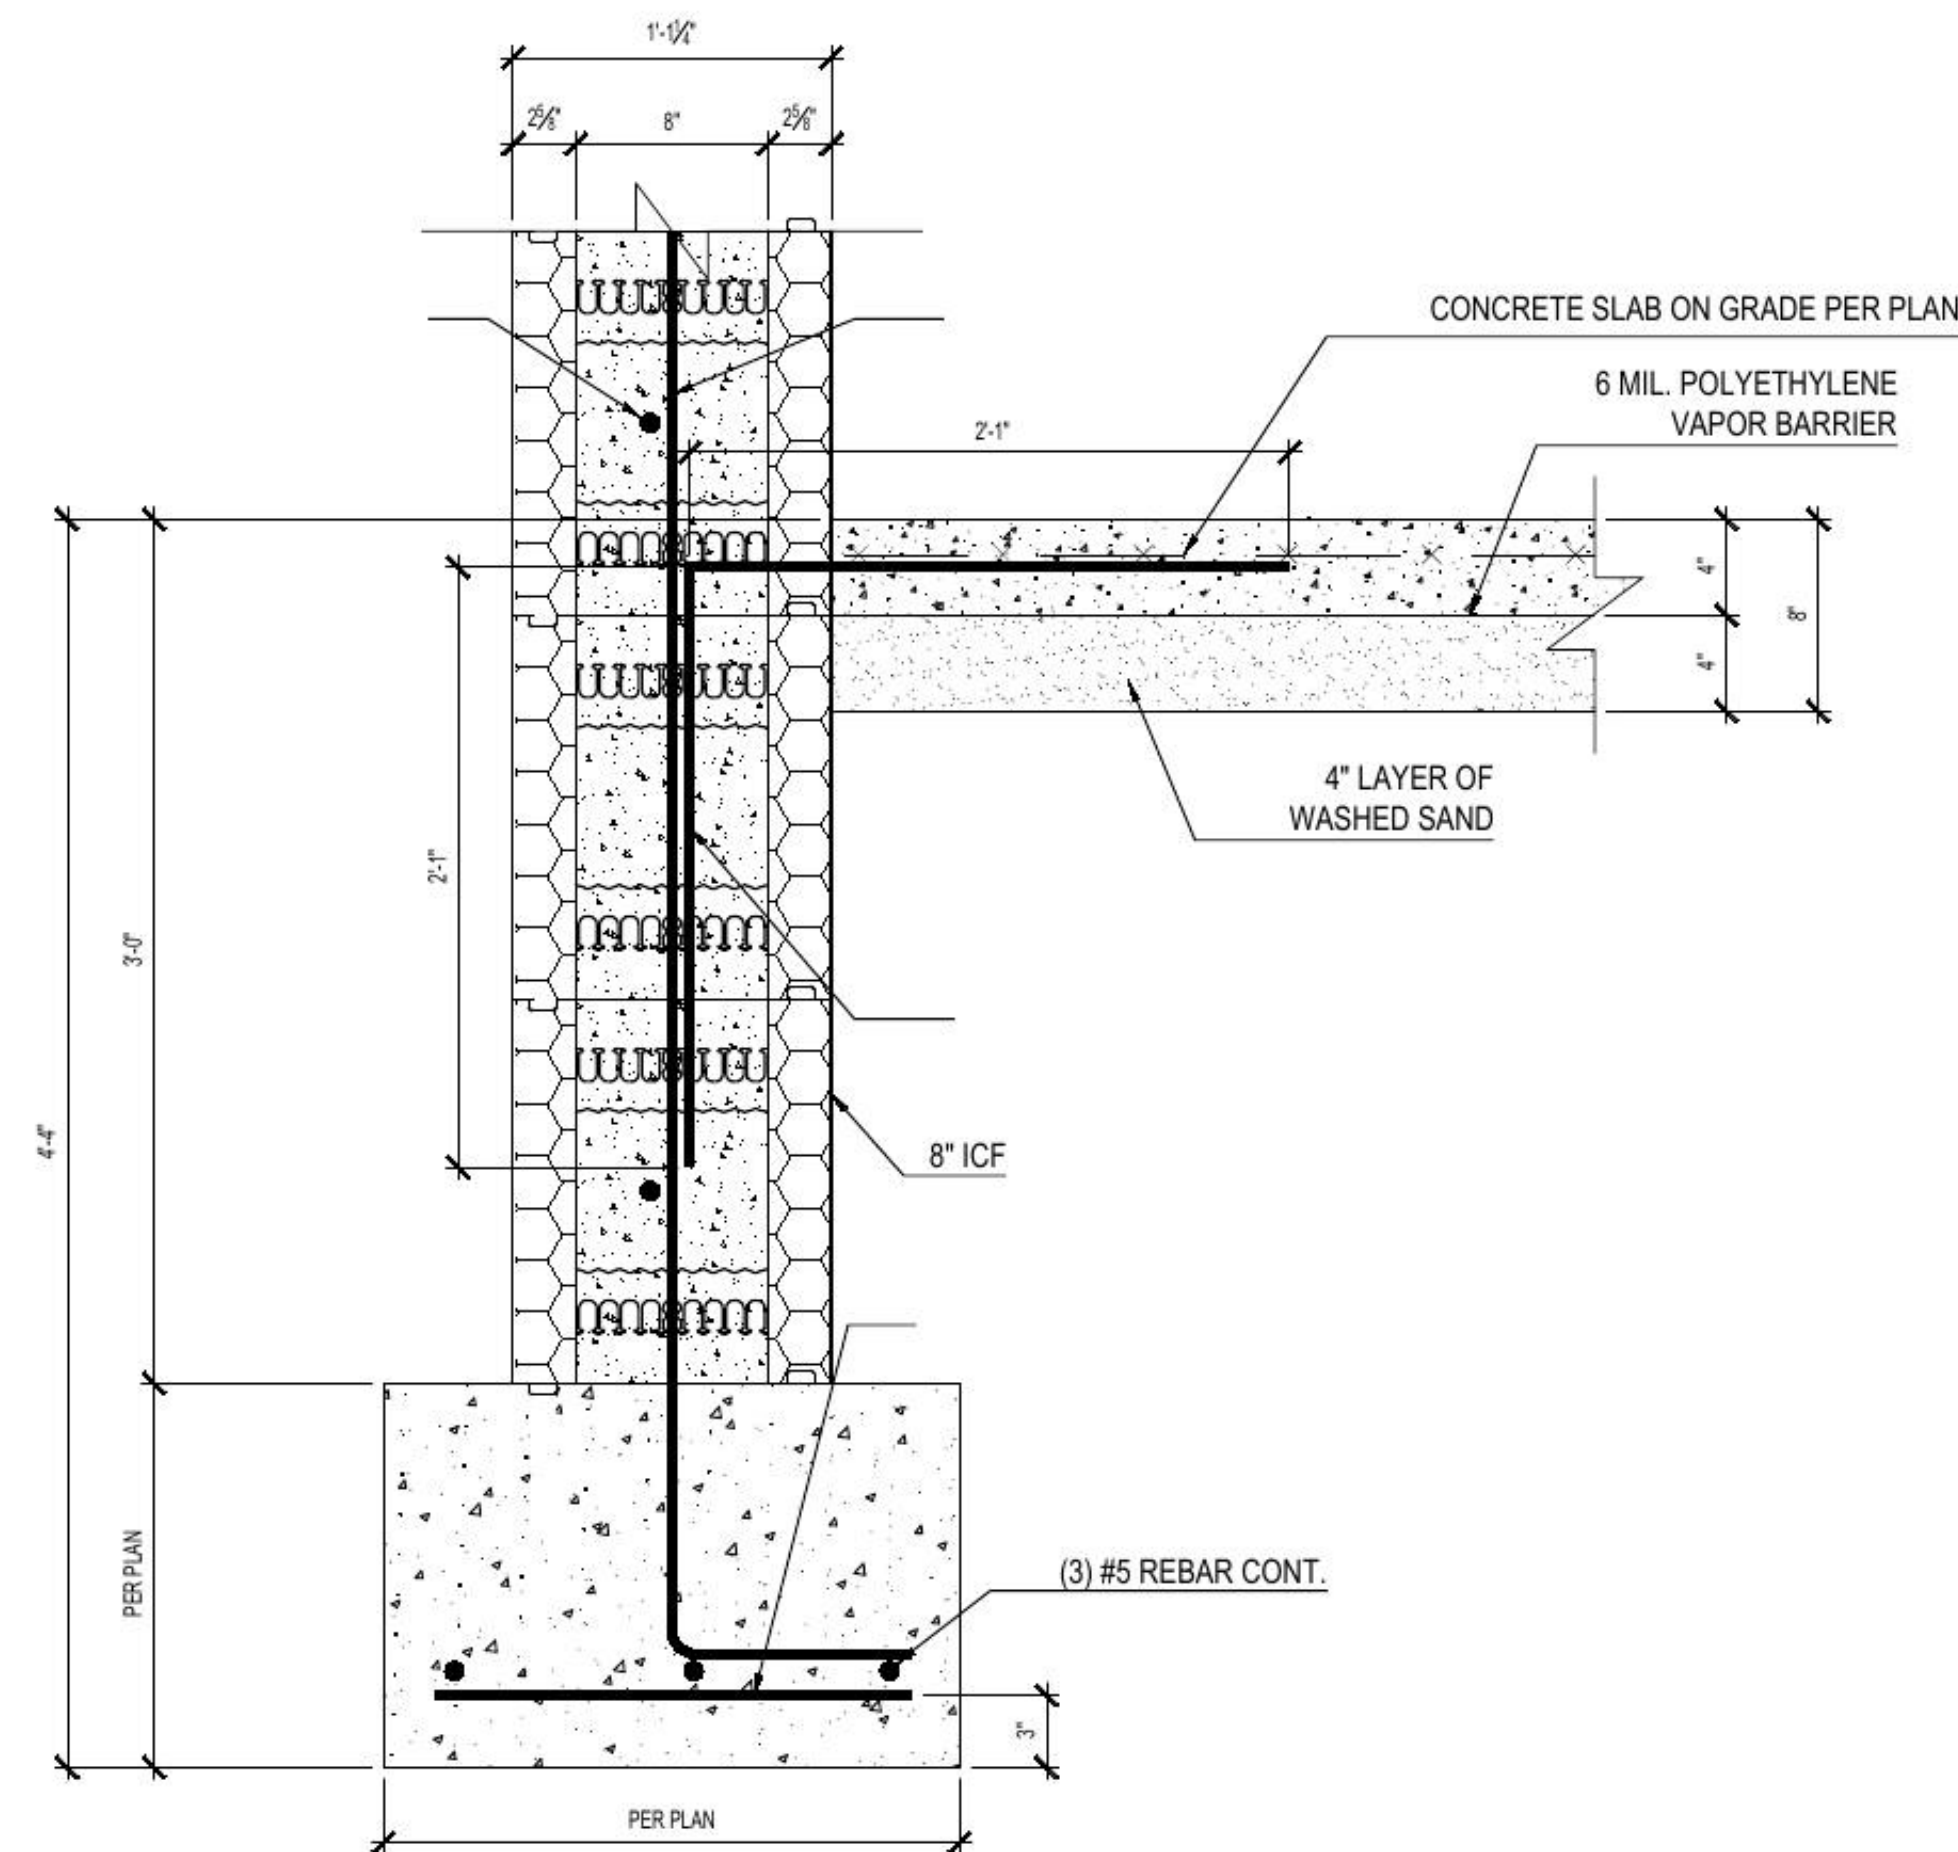

1 SECTION 1

SCALE: 1-1/2"=1'-0"

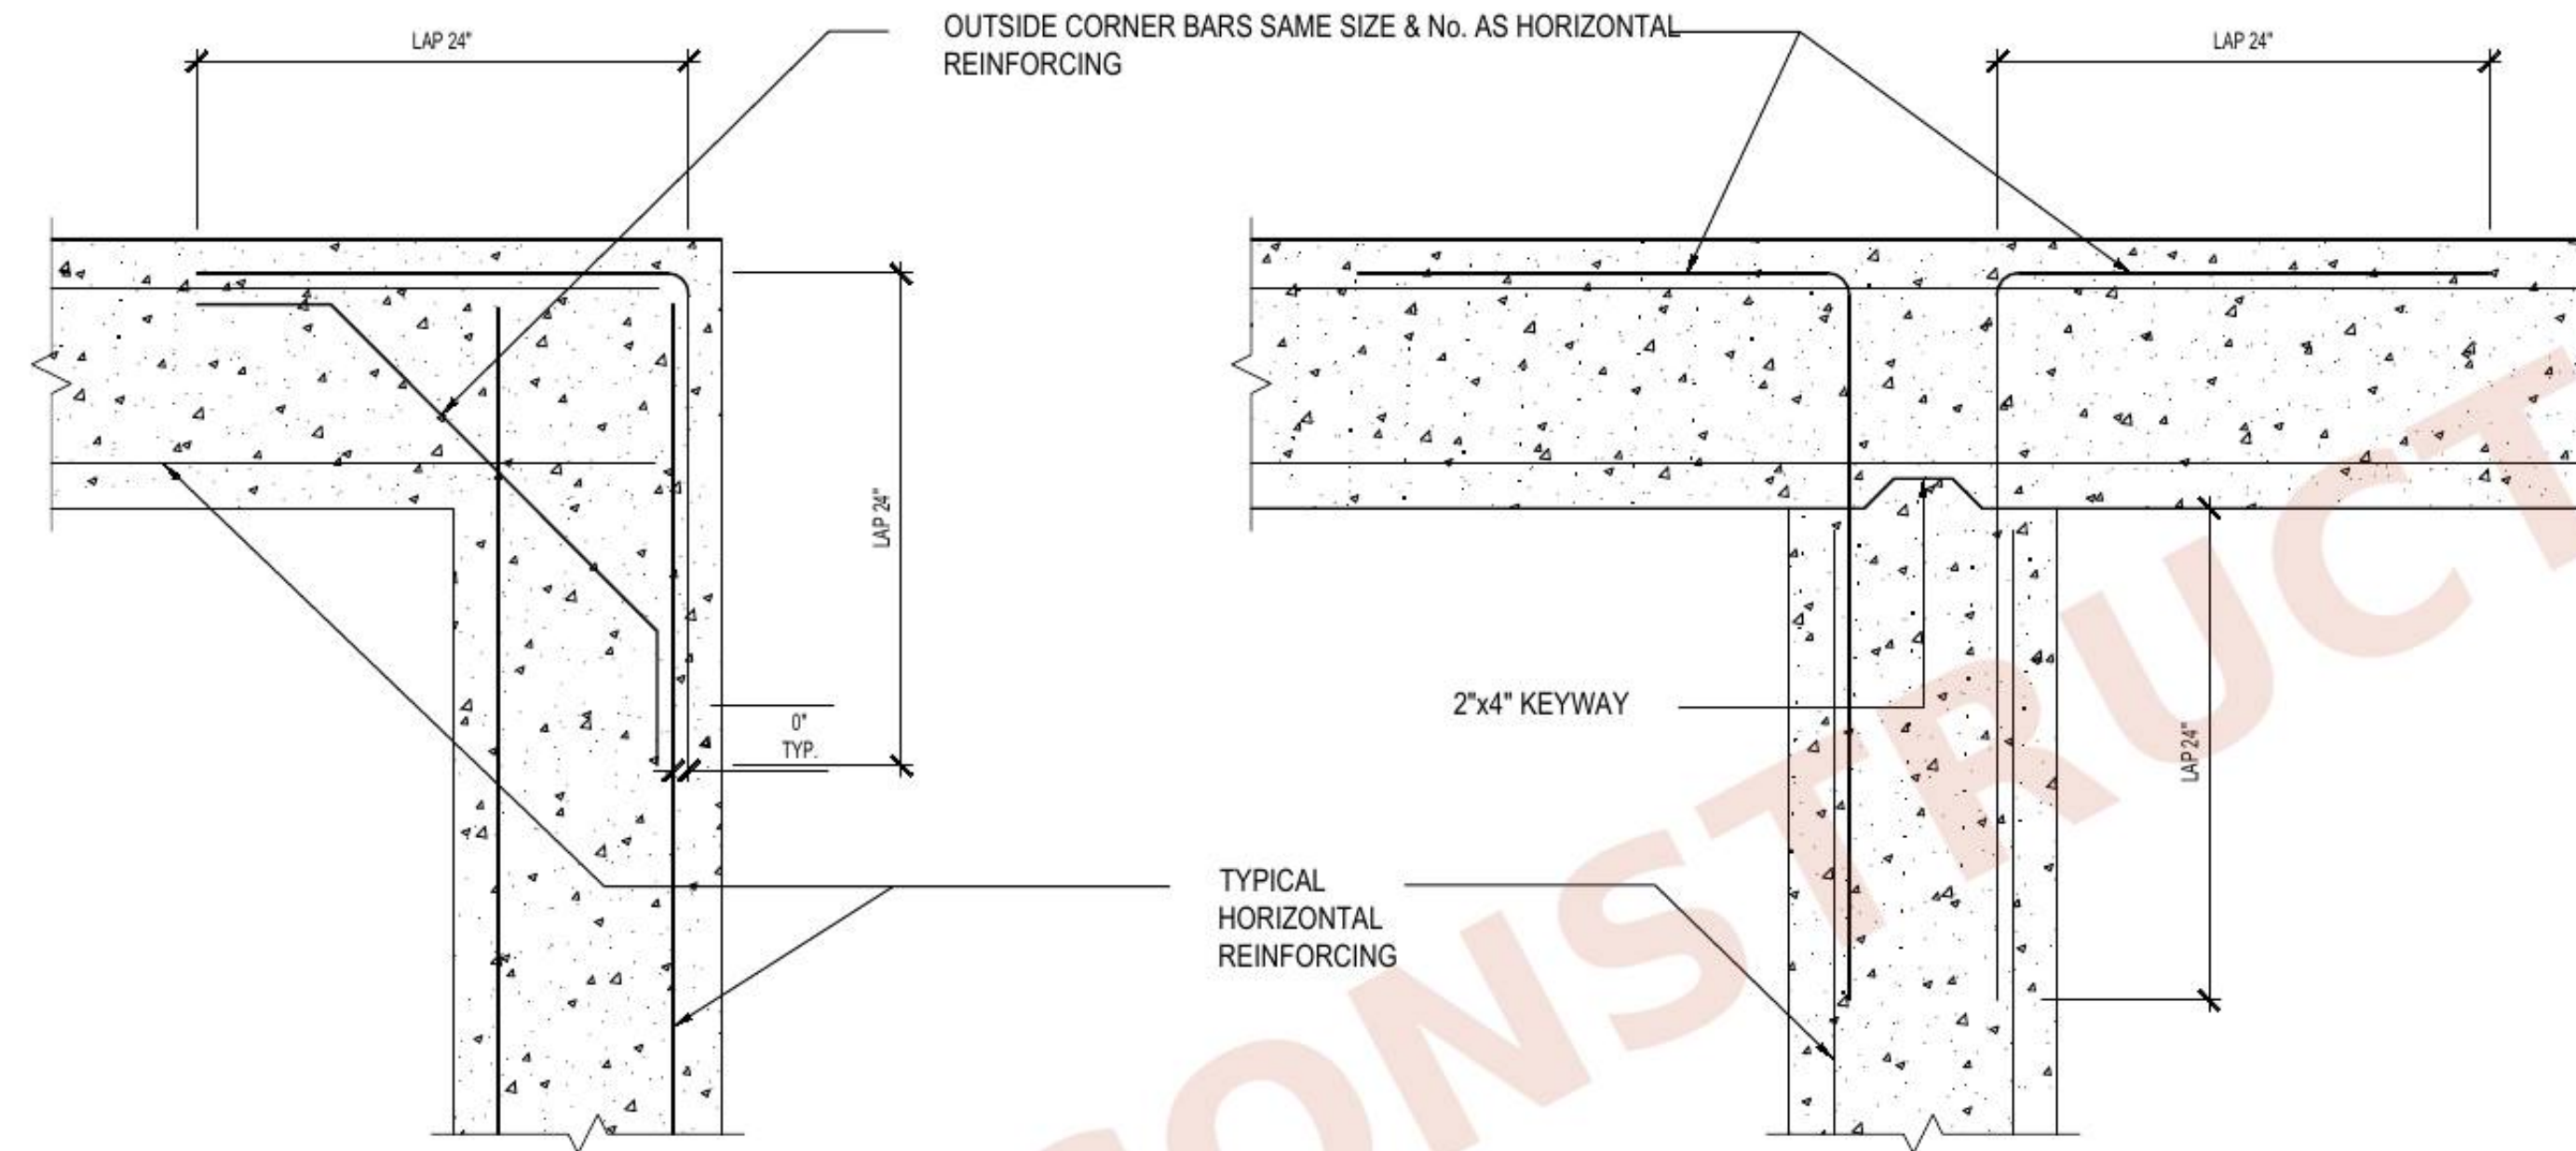


CORNERS

INTERSECTIONS


CONCRETE FOOTINGS
TYPICAL HORIZONTAL REINFORCING

2

SCALE: 3/4"=1'-0"

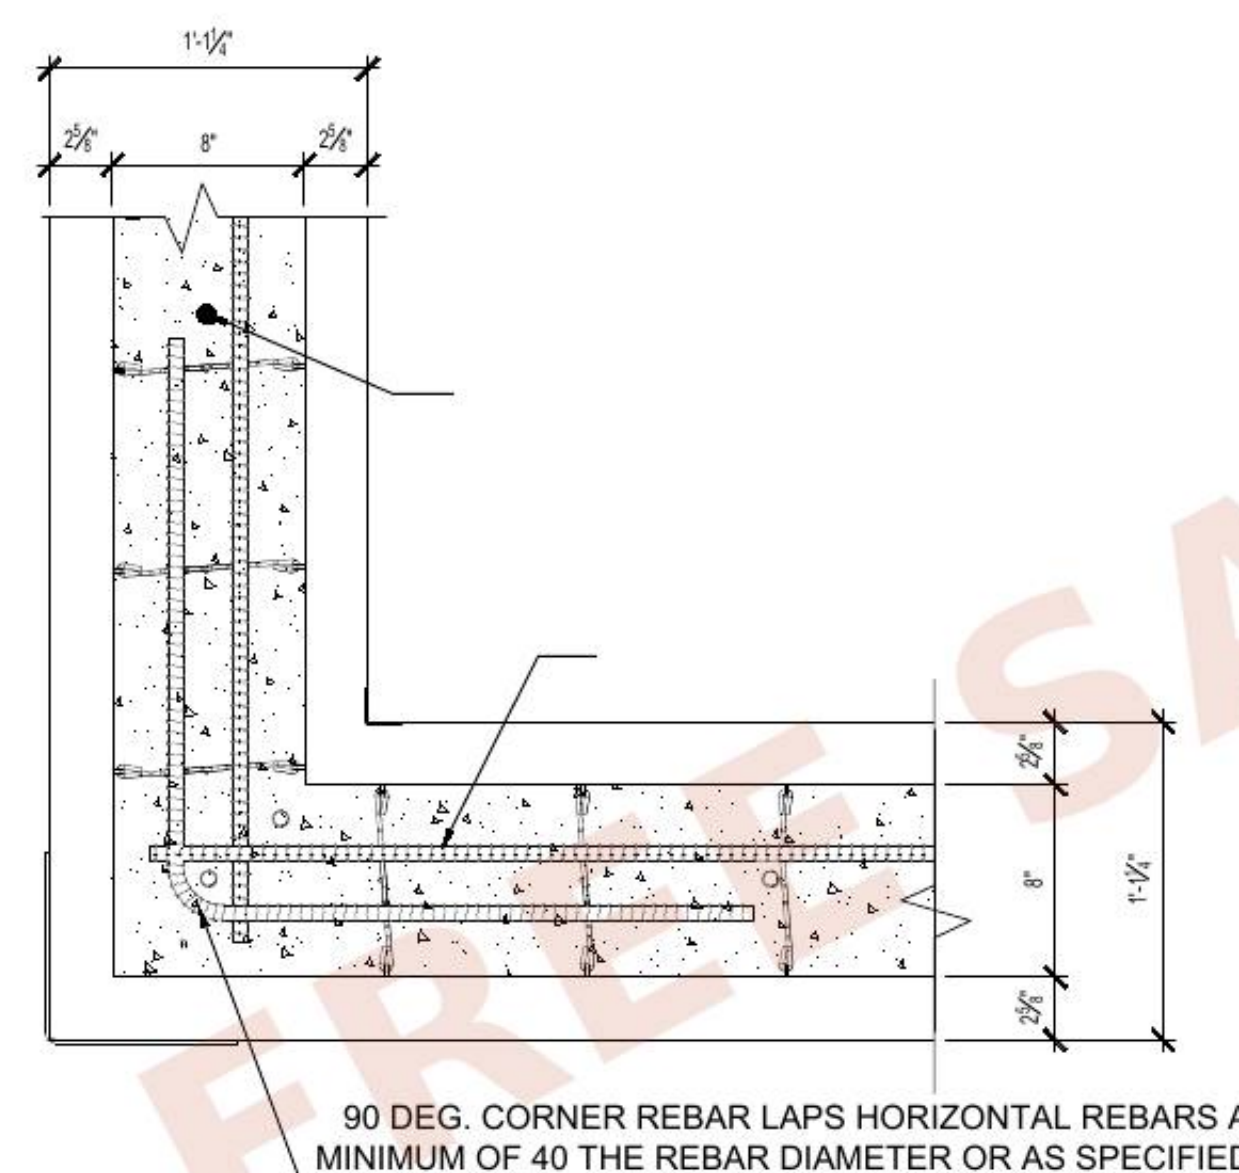

CORNERS

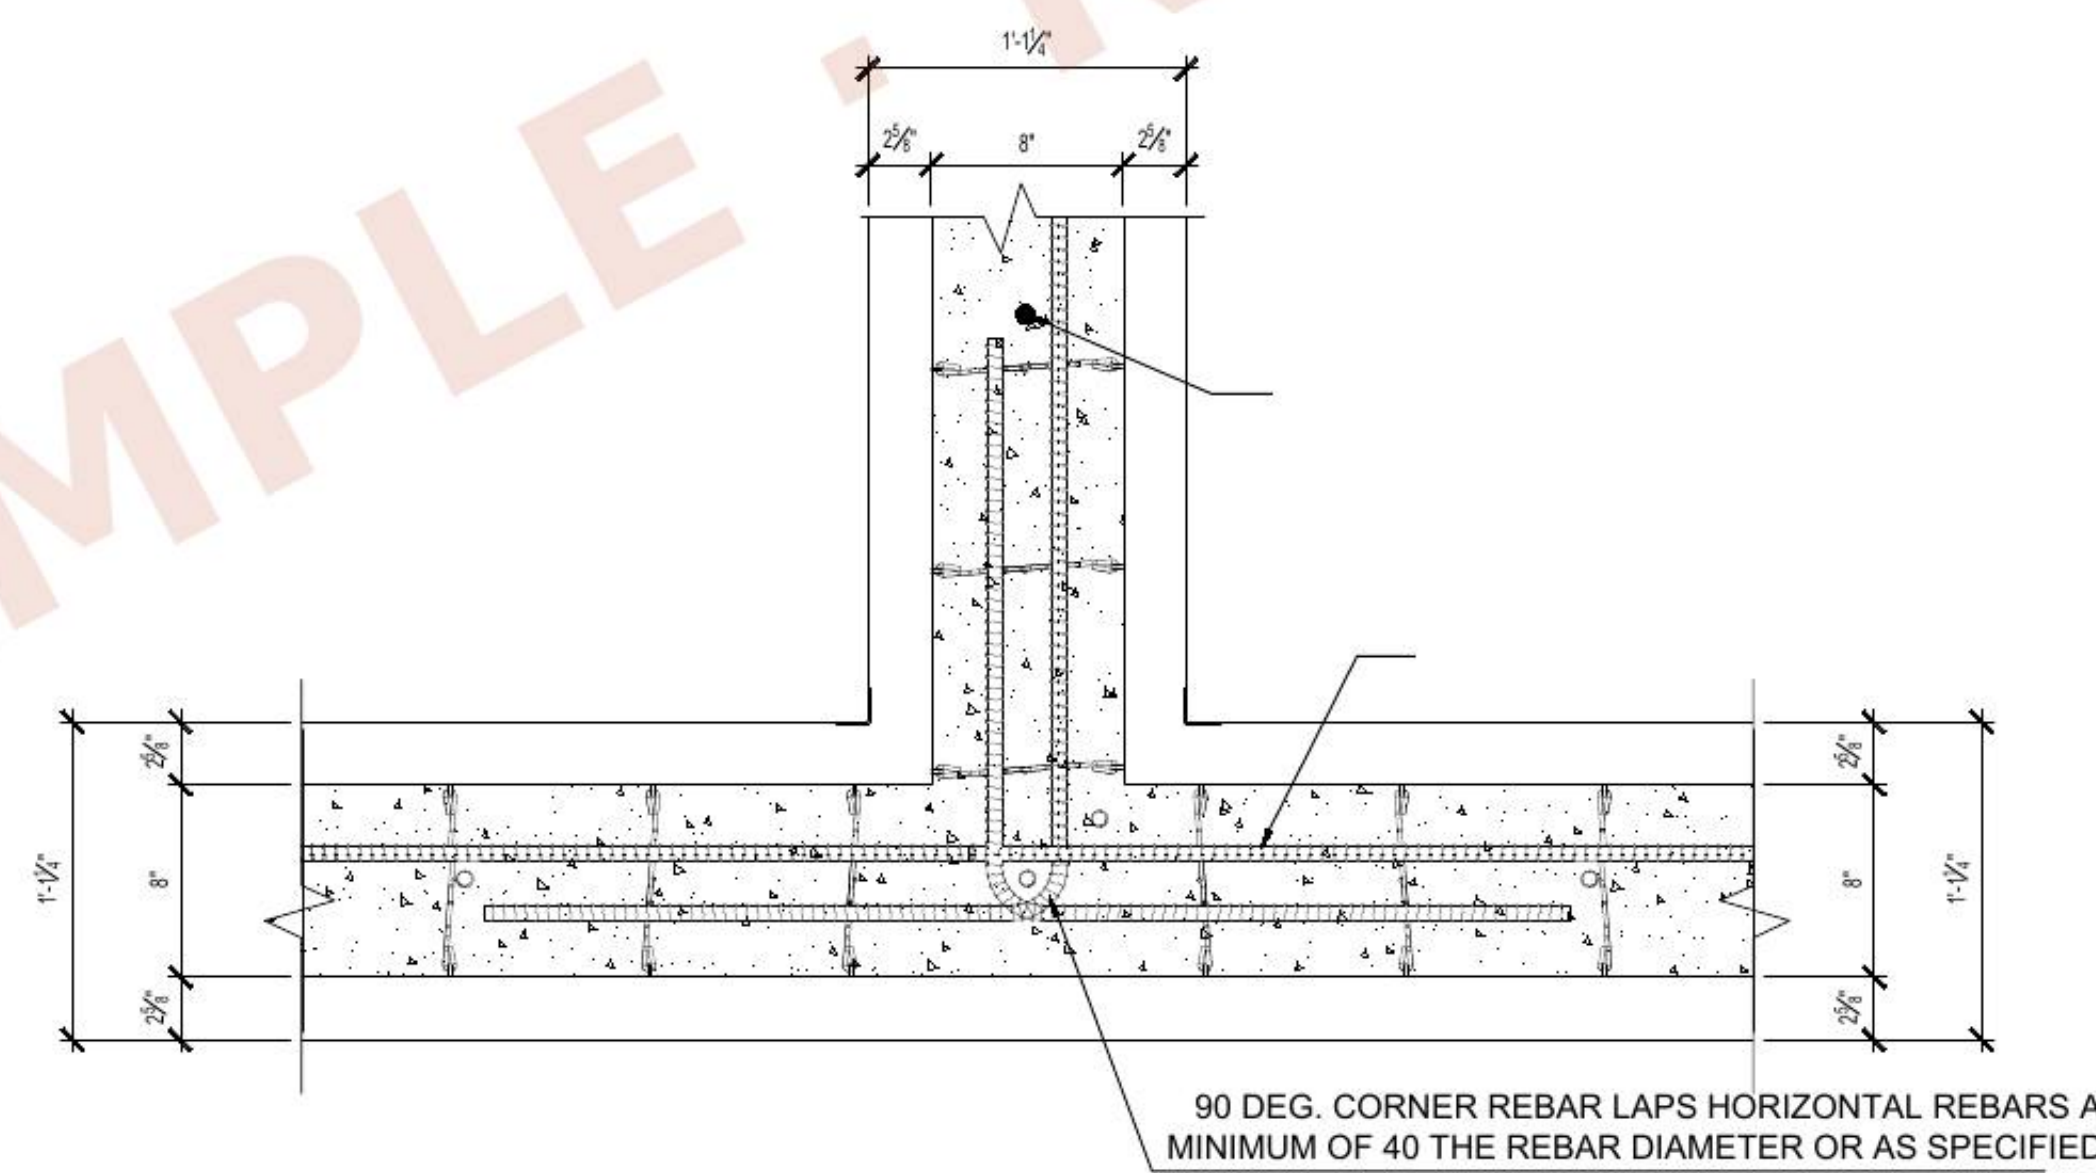


INTERSECTIONS

WALL CORNER REBAR

3

SCALE: 1-1/2"=1'-0"

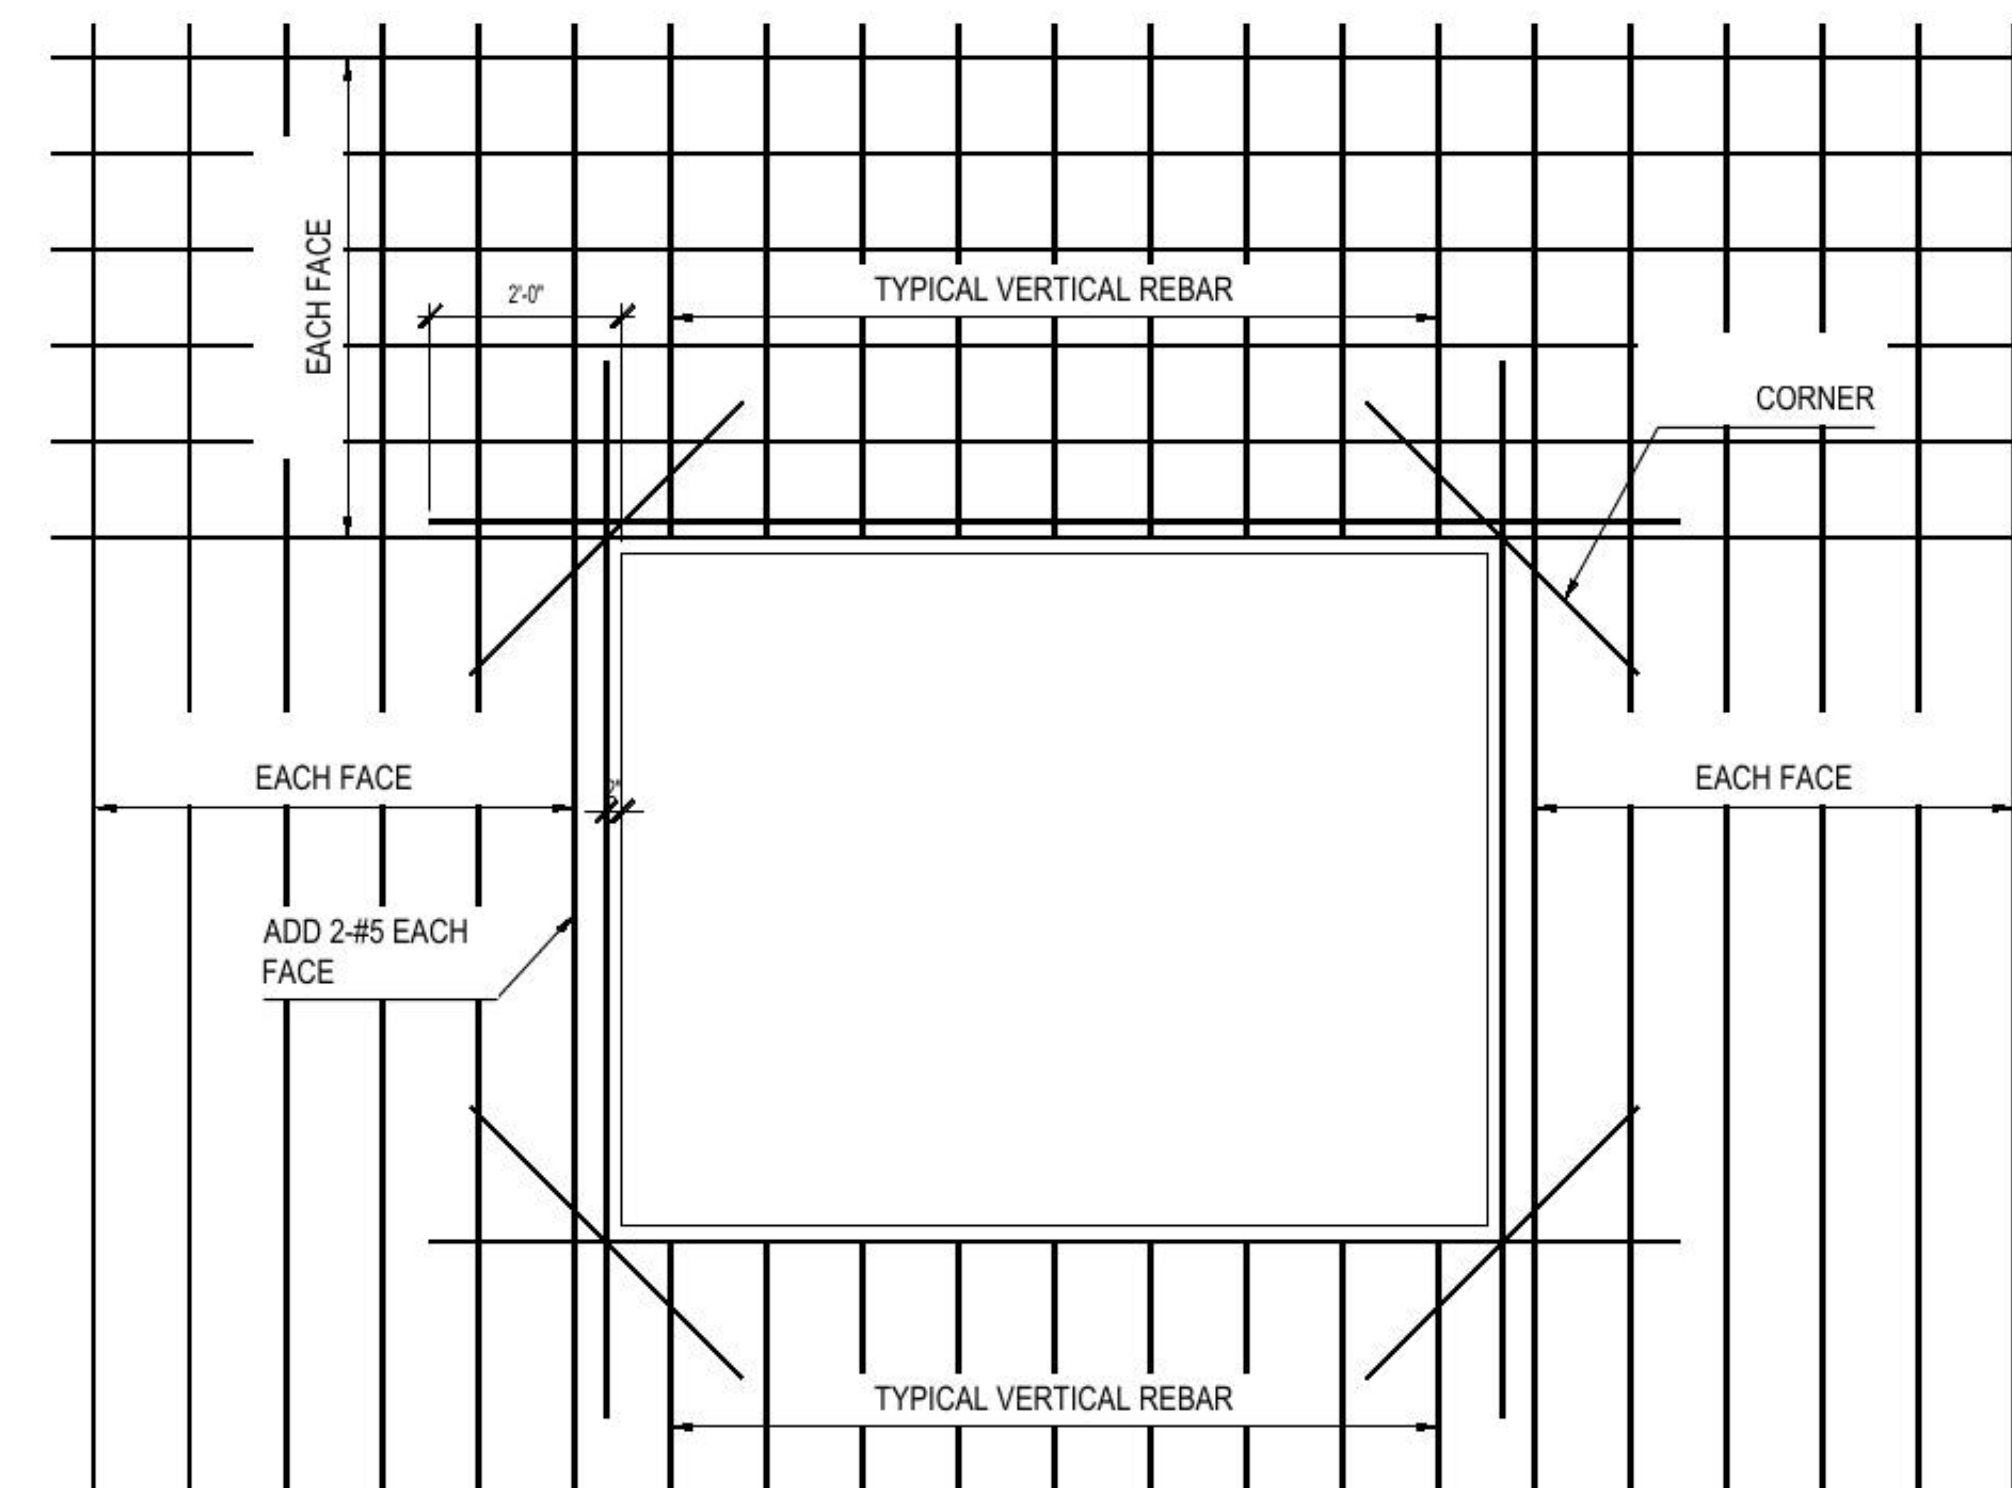

TYPICAL REBAR
AT CONCRETE WALL OPENING

4

SCALE: 1/2"=1'-0"

Need a set like this for your project?

This free sample shows a few sheets from a real ICF House permit set.

Client names, addresses and the full structural set have been removed.

A complete custom set from House Architecture USA includes:

- Every sheet your building department asks for, drawn to your site
- Structural design, framing/footing sizes and load calculations
- Engineer stamp available in all 50 states
- Revisions until the plans are approved

Get a free quote →