

RECORD PRIOR TO DEMO OF ANY STRUCTURAL COMPONENTS AND WAIT FOR REVIEW/APPROVAL PRIOR TO DEMO START. NOTE THAT STRUCTURAL SPECIFICATIONS MAY CHANGE OR ADDITIONAL WORK MAY BE REQUIRED THAT WOULD RESULT IN CHANGE ORDER AND/OR ADDITIONAL FEES.

18'-0"

14'-0"

6" X 6" X 1/4" GAUGE ALUMINUM BEAM

6" X 6" X 1/4" GAUGE ALUMINUM BEAM

6" X 6" X 1/4" GAUGE ALUMINUM BEAM

3" INSULATED ROOF
(0.024X2LB)
PRODUCT APPROVAL NUMBER
FL-7561

SLOPE 1/4" 12"

1
S2.0

N

2
S2.0

HOUSE ARCHITECTURE USA

FREE SAMPLE - PERGOLA & COVERED PORCH

HOUSEARCHITECTUREUSA.COM

S-1.0

SHEET NUMBER

RECORD PRIOR TO DEMO OF ANY STRUCTURAL COMPONENTS AND WAIT FOR REVIEW/APPROVAL PRIOR TO DEMO START. NOTE THAT STRUCTURAL SPECIFICATIONS MAY CHANGE OR ADDITIONAL WORK MAY BE REQUIRED THAT WOULD RESULT IN CHANGE ORDER AND/OR ADDITIONAL FEES.




FREE SAMPLE - PERGOLA & COVERED PORCH

housearchitectureusa.com

Drawn by:	KM
Designed by:	KM
Checked by:	KM
Project Number:	260806A

S-2.0

SHEET NUMBER

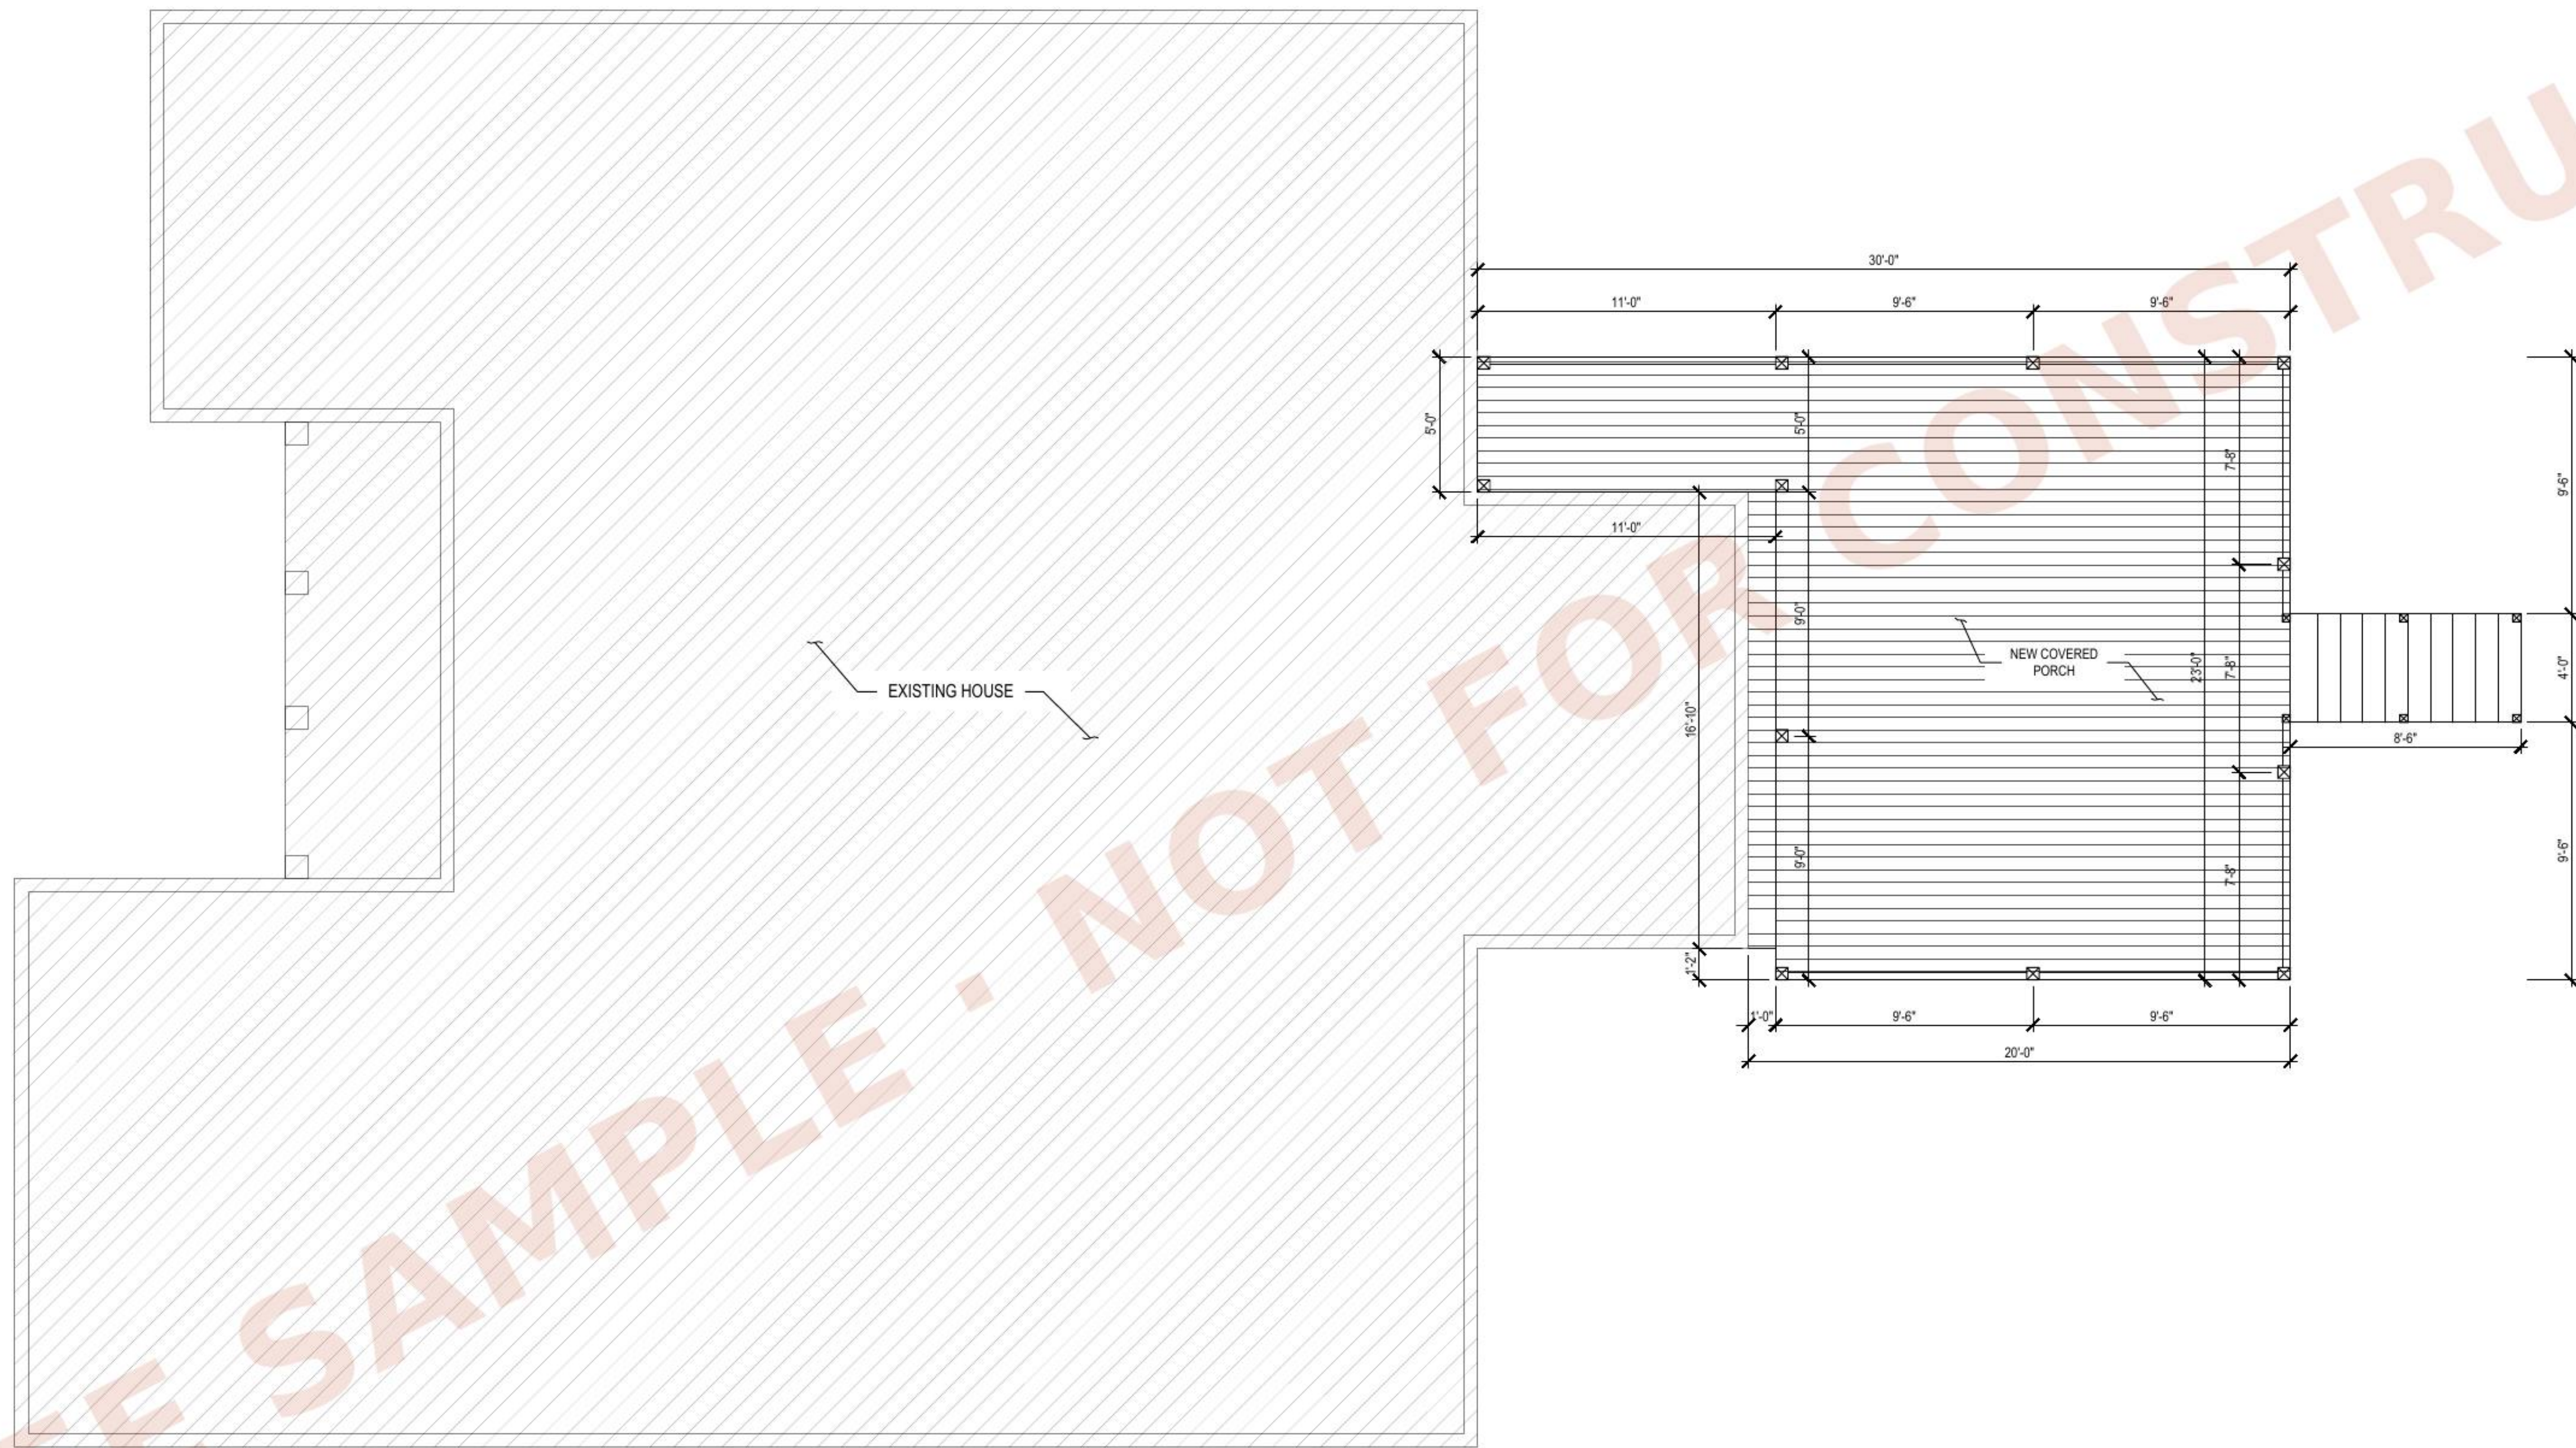

1 FLOOR PLAN

SCALE: 1/4"=1'-0"

HOUSE ARCHITECTURE USA

FREE SAMPLE - PERGOLA & COVERED PORCH
housearchitectureusa.com

PROJECT #: 2026-0000

DRAWN BY: HL

CHECKED BY: EL


Revision Schedule		
Number	Description	Date

SHEET NAME

FLOOR PLAN

SHEET NUMBER

A02

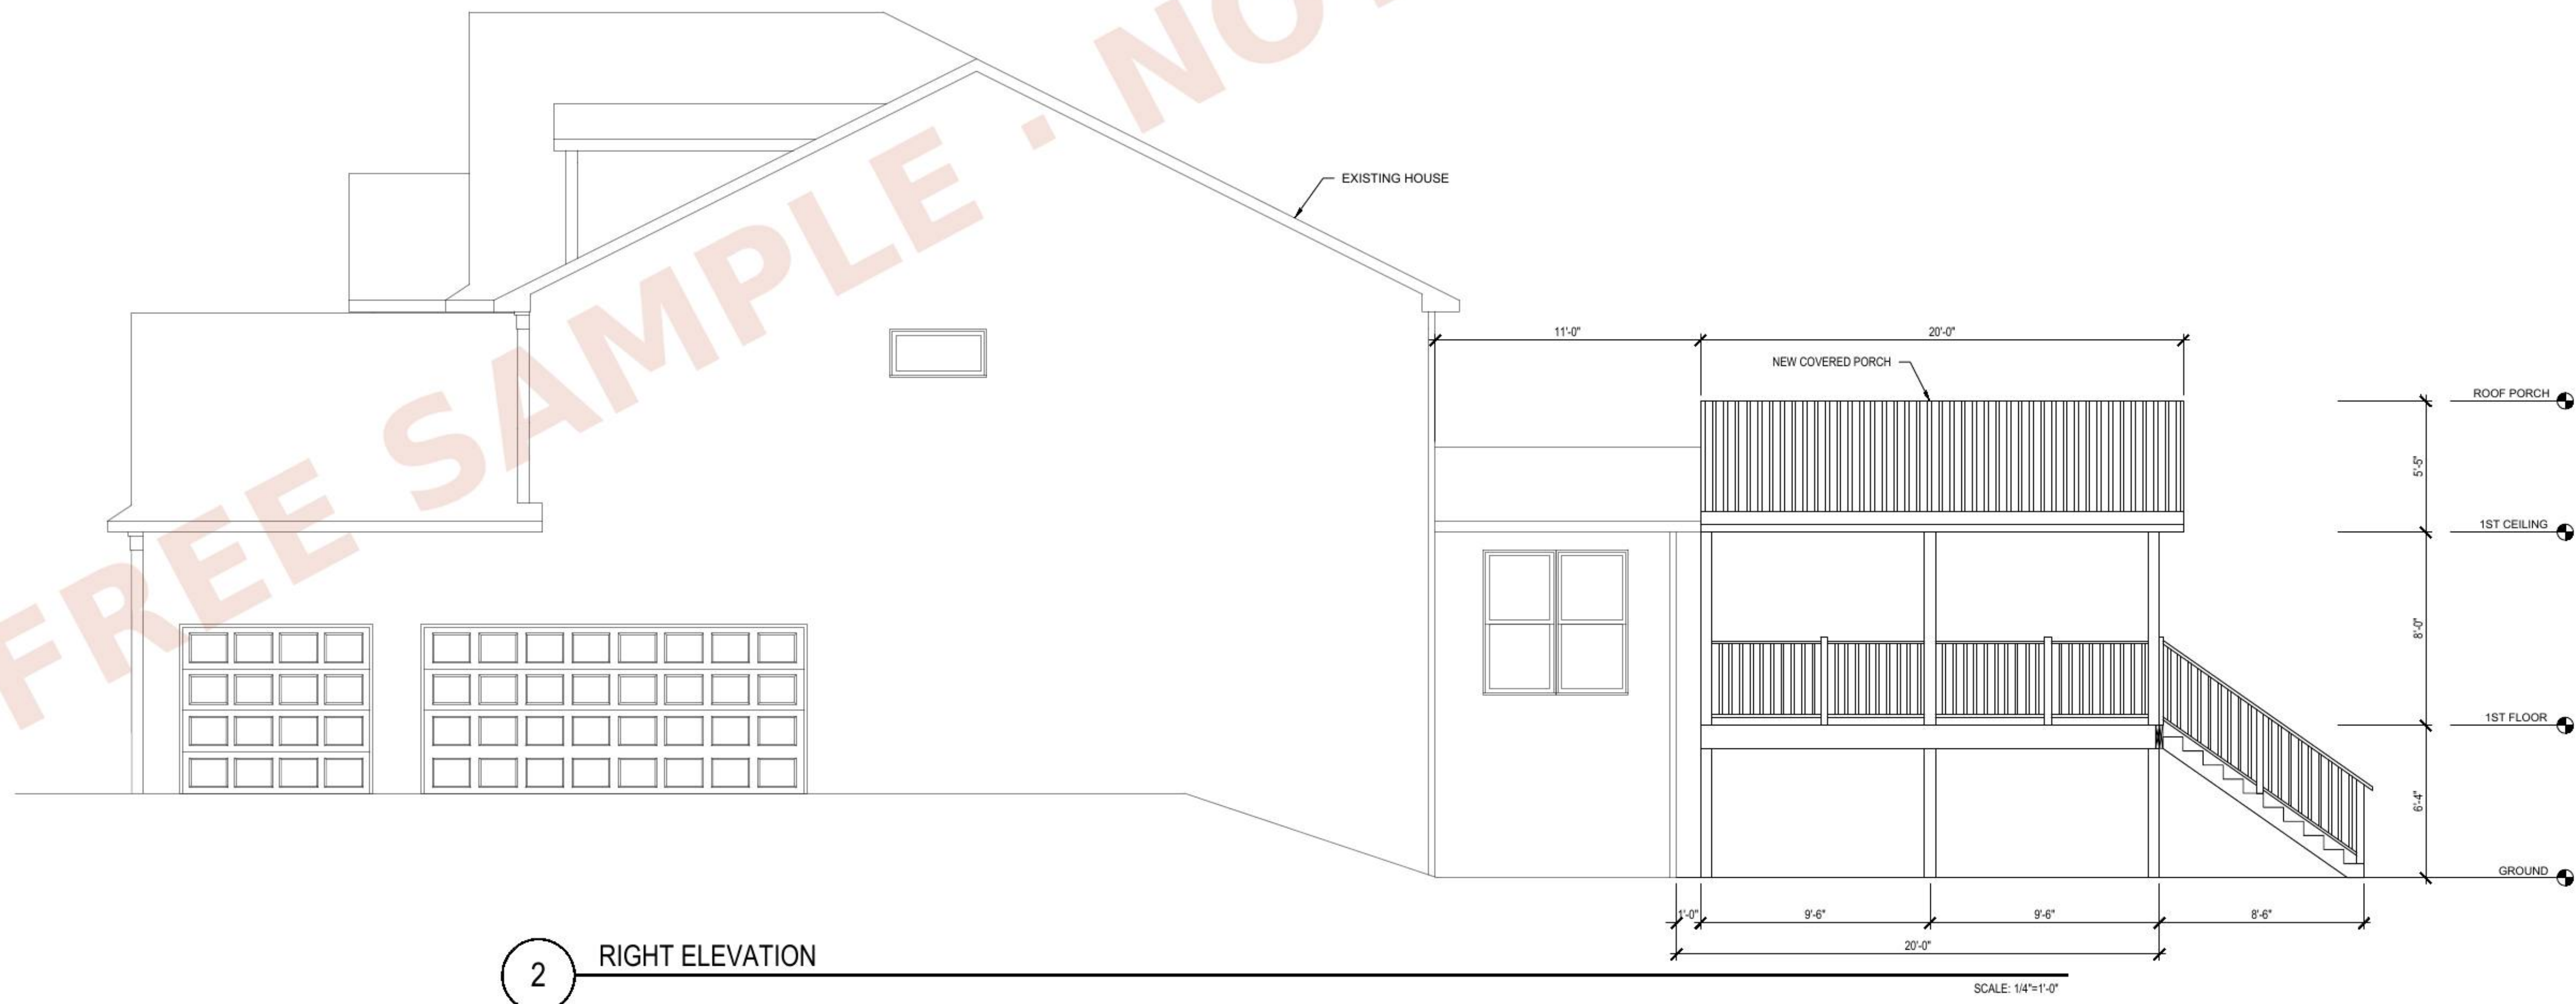

Need a set like this for your project?

This free sample shows a few sheets from a real Pergola & Covered Porch permit set.
Client names, addresses and the full structural set have been removed.

A complete custom set from House Architecture USA includes:

- Every sheet your building department asks for, drawn to your site
- Structural design, framing/footing sizes and load calculations
- Engineer stamp available in all 50 states
- Revisions until the plans are approved

Get a free quote →